


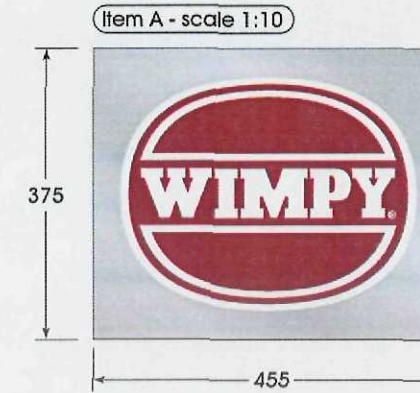

Item A

Specification

1 off standard set of built up wimpy Letters to be made from 5mm red perspex and internally illuminated.
o/a size of fascia mm 1280mm x 200mm



SUPERSEDED

SHDC
Planning & Development
23 JUN 2009
Ref: 0458/09

Existing View



Proposed View



comments



amendments

no.	revision	date
A	Visual amended	11-03-09
B		
C		
D		
E		
F		
G		
H		
I		
J		

asg[®]
brighter sign solutions

asg (essex) ltd
1 bentalls
basildon
essex
ss14 3bs
t. 01268 786800
f. 01268 786801
enquiries@asg.co.uk
asg.co.uk

client
Wimpy

client contact
**

project
Spalding

title
Proposed Signage

date
20-01-09

designer
M Lowley

project manager
D Edmondson

approved
00-00-00

checked
**

scale
1:10

dwg no.
75293 1/1

SCALE APPLIES TO AN ORIGINAL COPY ON A TEMPLATE SHEET ONLY

© THE DRAWING IS COPYRIGHT AND IS THE PROPERTY OF ASG. IT IS TO BE USED BETWEEN THEMSELVES AND THE CLIENT. ANY REPRODUCTION WITHOUT THE WRITTEN PERMISSION OF ASG IS STRICTLY PROHIBITED.



PLEASE CONSIDER THE ENVIRONMENT BEFORE PRINTING THIS DRAWING

ASG 008 - Version 3 16/1/09