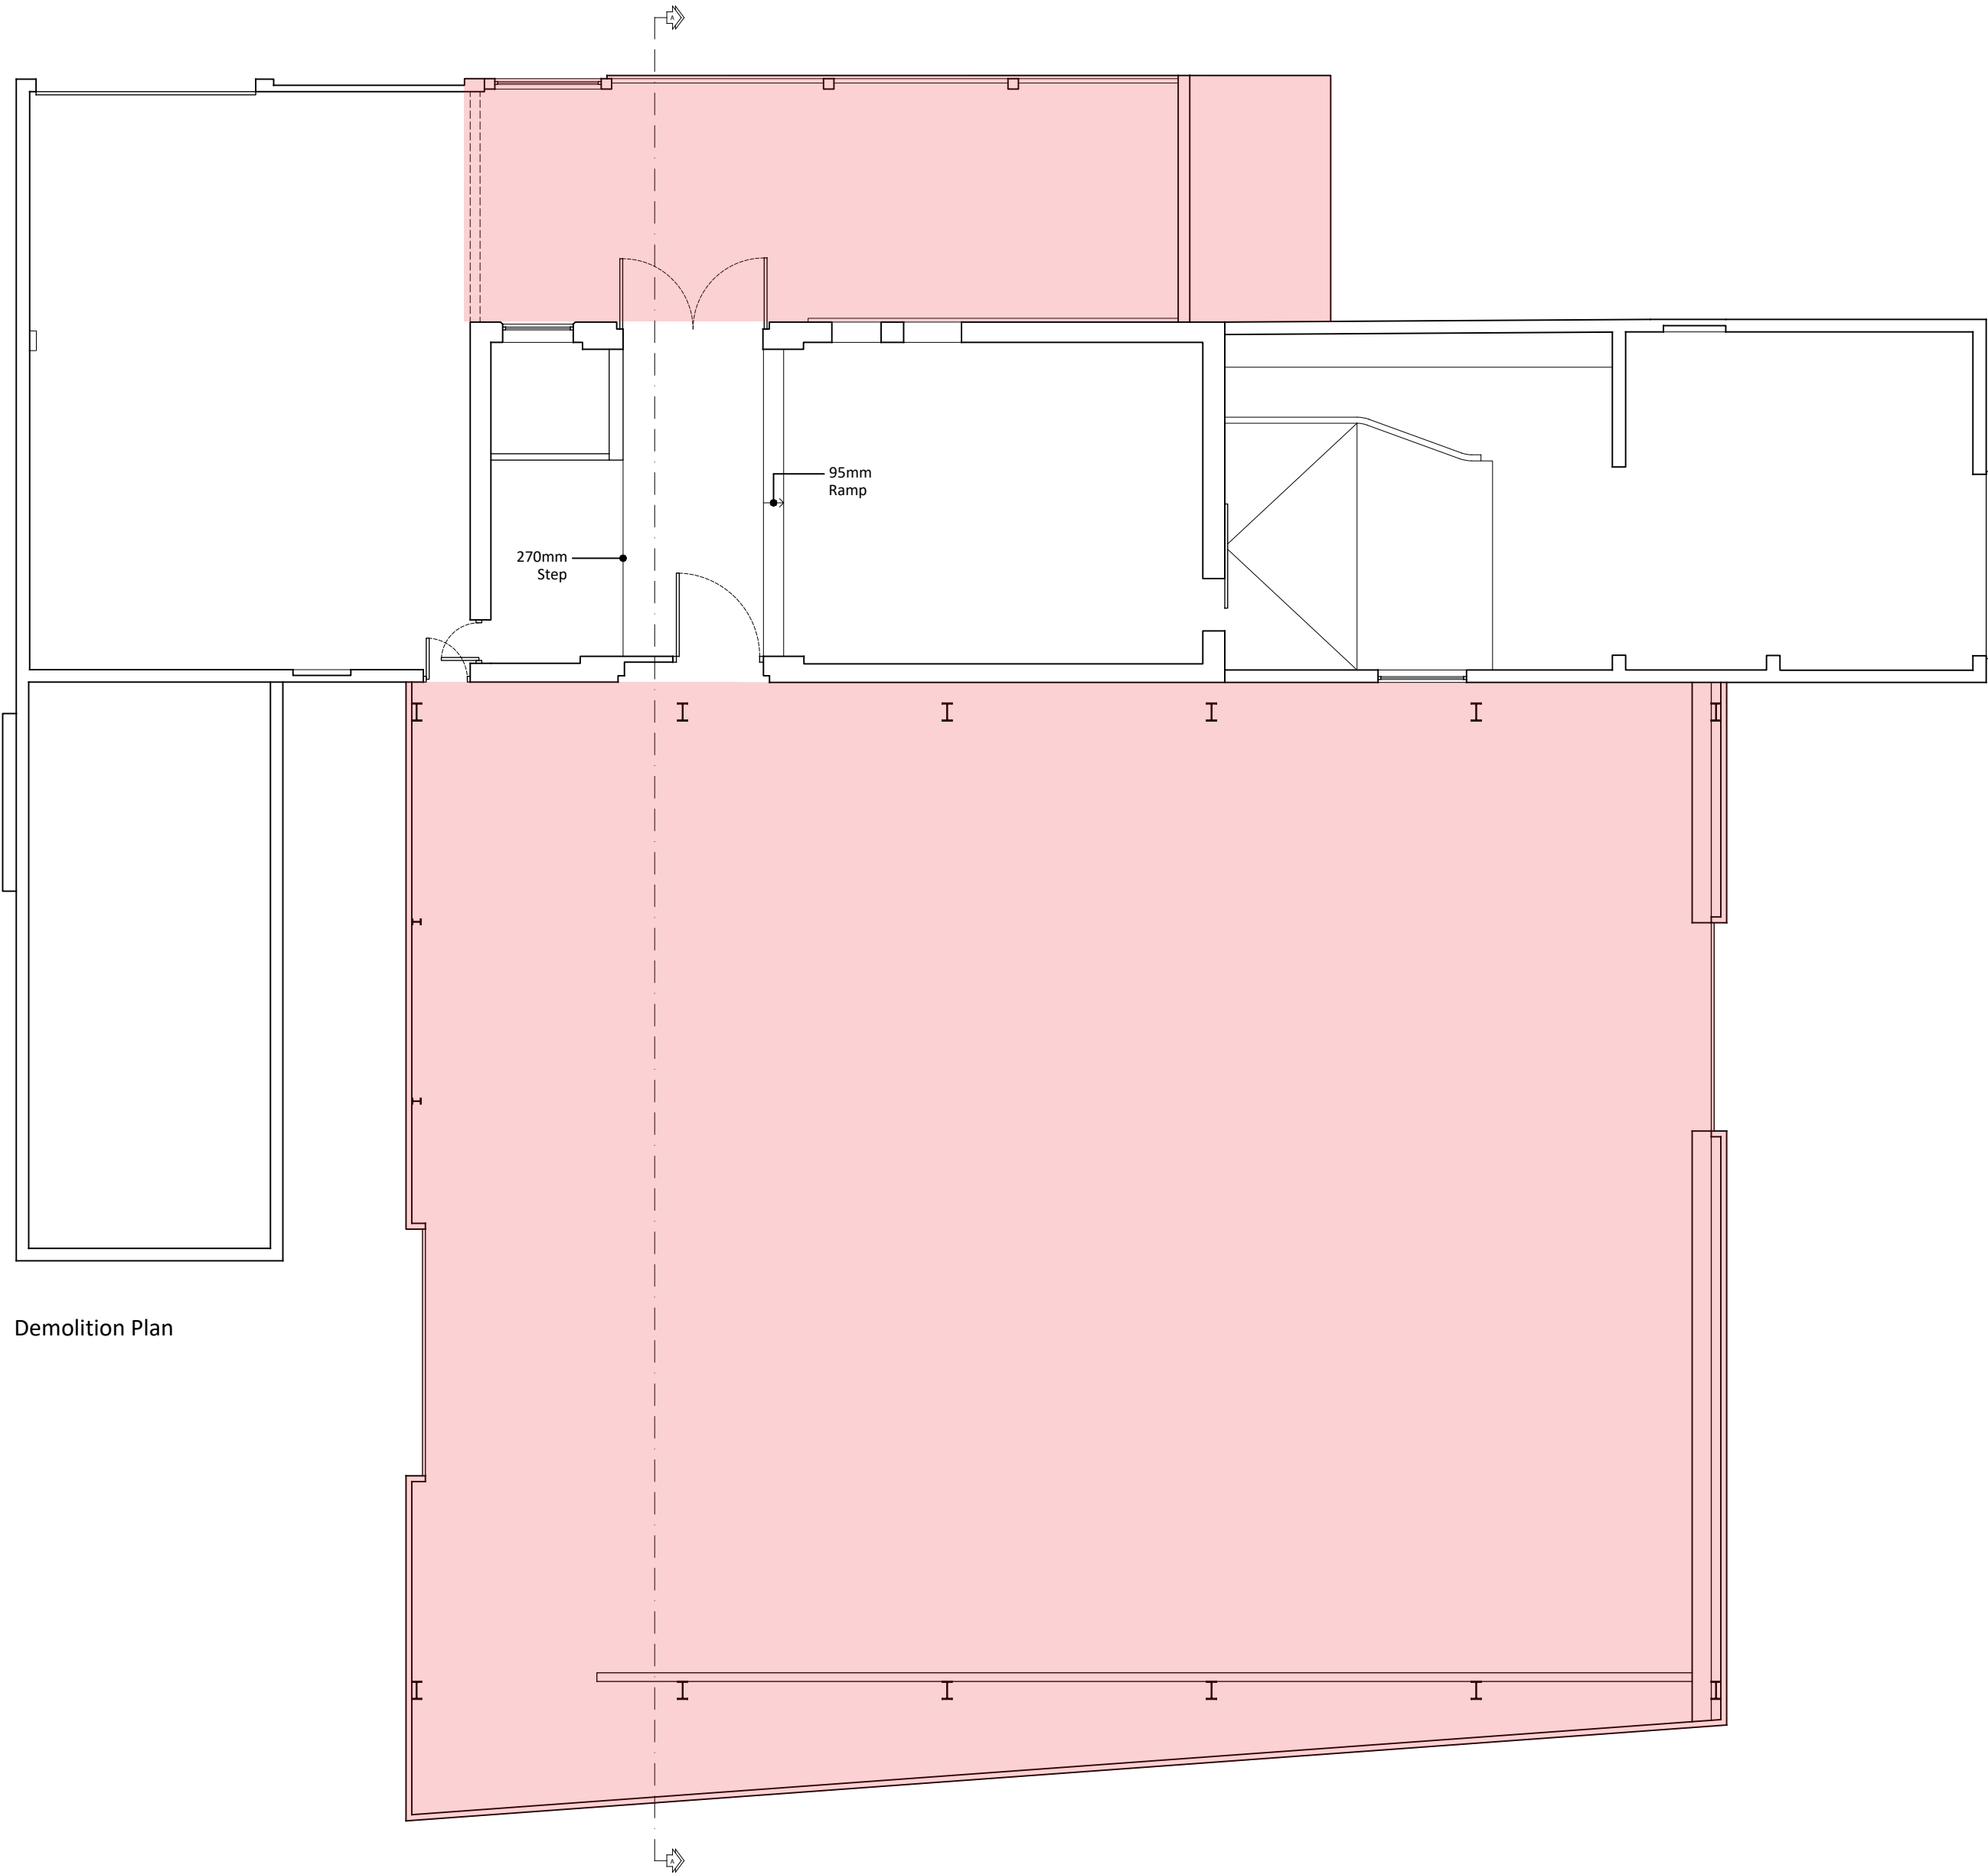


Notes

Copyright
© Robert Doughty Consultancy Limited.
All rights described in the Copyright, Designs and Patents Act 1988 have been asserted.

Ordnance Survey Map
© Crown Copyright. OS Licence No: AR 100010613.

CDM 2015
This drawing is for illustrative purposes and/or obtaining the relevant planning permission only. It should not be used for construction and accordingly, risk identification under the Construction (Design & Management) Regulations 2015 has not been undertaken.

 Denotes area to be demolished

-		
Rev	Description	Date
rdc Robert Doughty Consultancy 32 High Street, Helpringham Sleaford, Lincolnshire, NG34 0RA Tel: 01529 421646 Email: admin@rdc-landplan.co.uk Web: www.rdc-landplan.co.uk		
Client Ostler Brothers		
Project Bridge Farm Holbeach Road, Spalding		
Drawing Demolition Plan		
Scale @ A2 1: 100		Date 29/09/21
Drawn By CH		Checked By LMS
Job Number 1490-1	Status PL	Purpose of Issue Planning
Drawing No. 1490-1_PL_PL02		Rev -