

Fig. 1 : SCHEME 1 LAYOUT
4 PAIRS OF SEMI-
DETACHED HOUSES
(OFF COMMERCIAL ROAD, SPALDING)

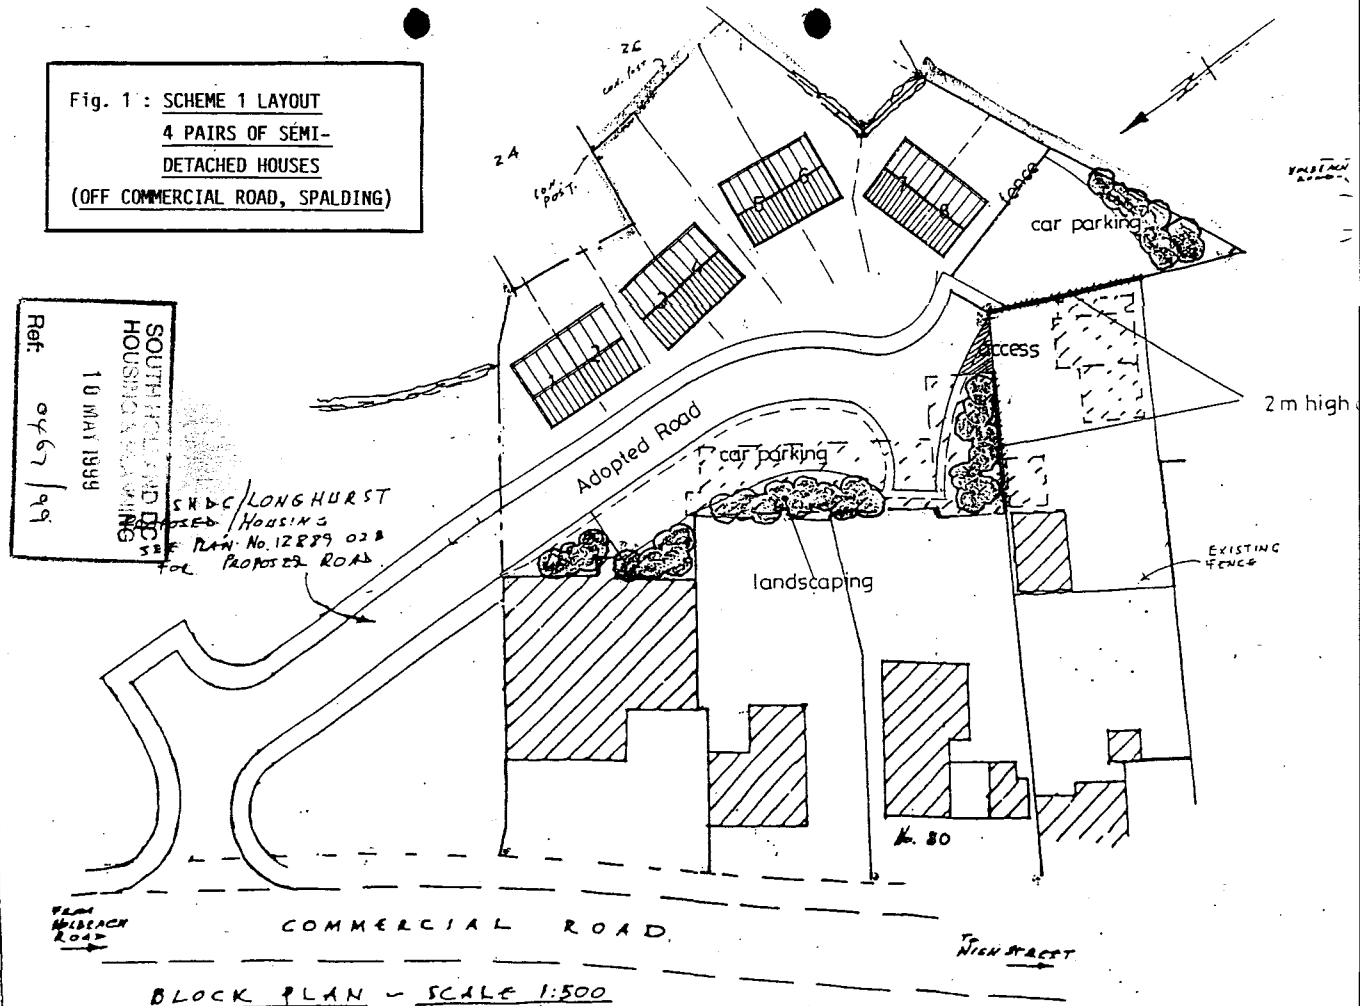


BLOCK PLAN - SCALE 1:500

Fig. 2 : SCHEME 2 LAYOUT
MIXED HOUSING
DEVELOPMENT
(OFF COMMERCIAL ROAD, SPALDING)

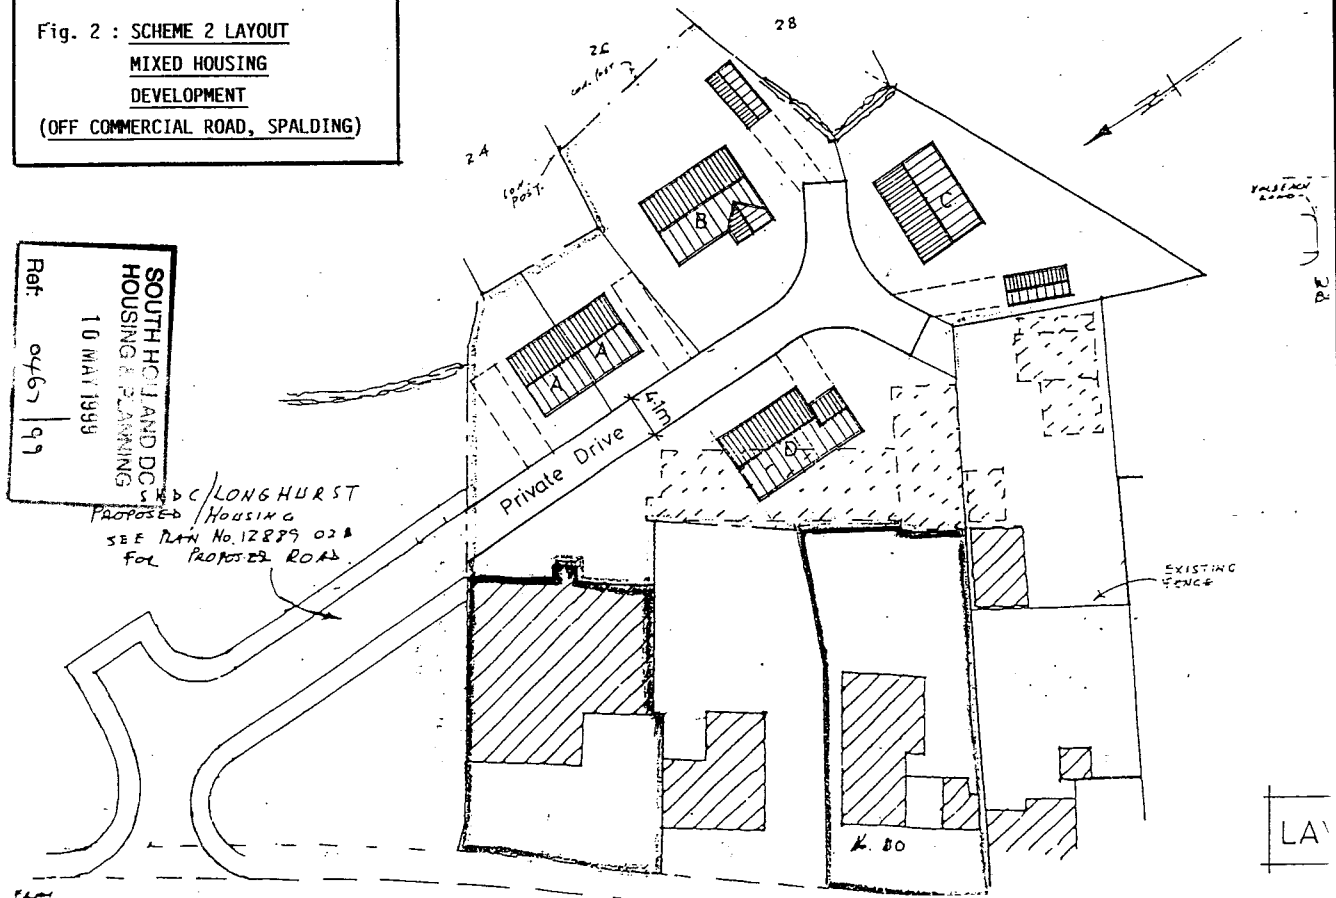

SOUTH HOLLAND DC
HOUSING & PLANNING
10 MAY 1999
Ref. 0467/99


SHDC/LONGHURST
PROPOSED Housing
SEE PLAN No. 12889 028
FOR PROPOSED ROAD

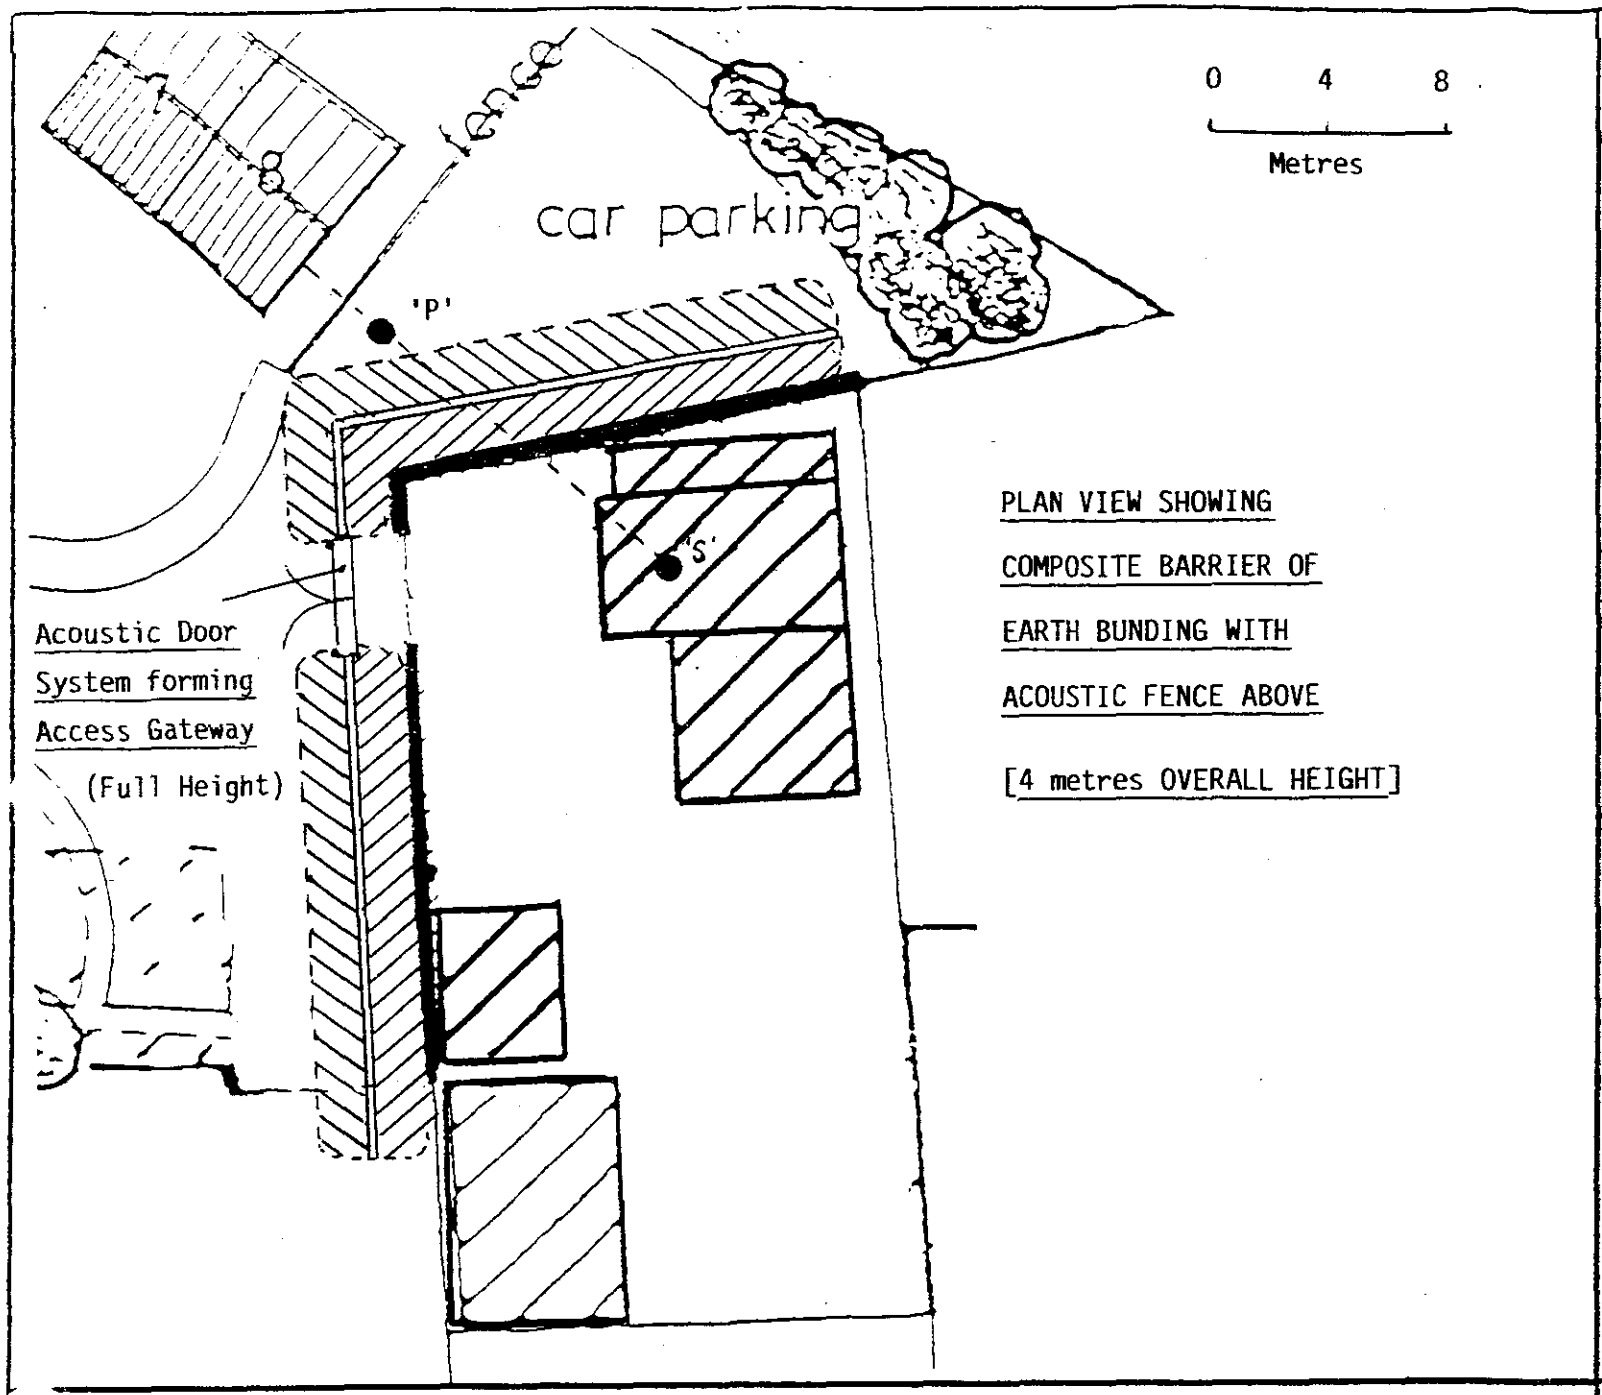


Both Source & Measuring Station assumed at 1.5 metres height

SECTIONAL VIEW THRO' COMPOSITE BARRIER SHOWING DERIVATION OF PATH DIFFERENCE

Path Difference d = 13.1 - 12.0 = 1.1 metres

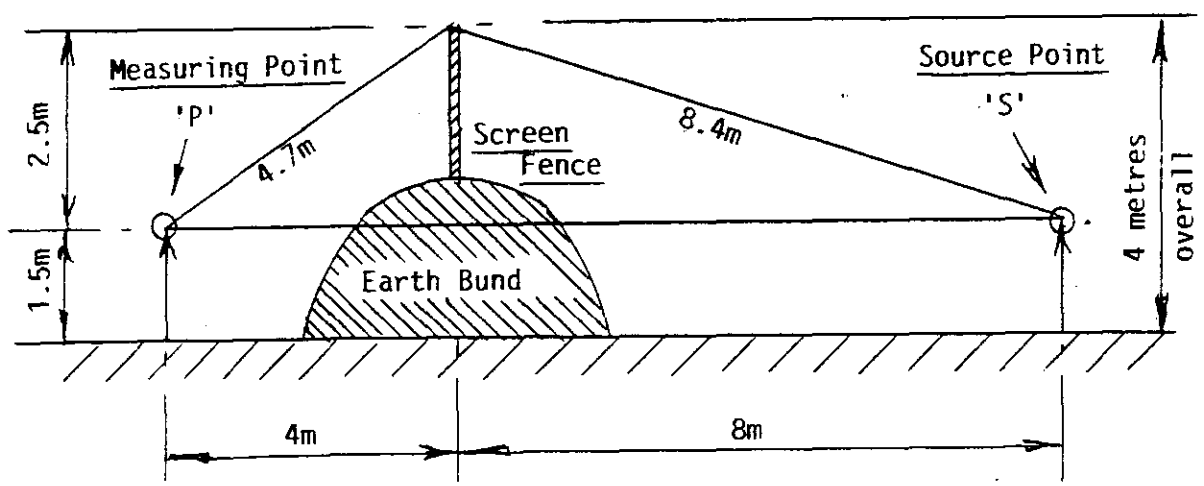

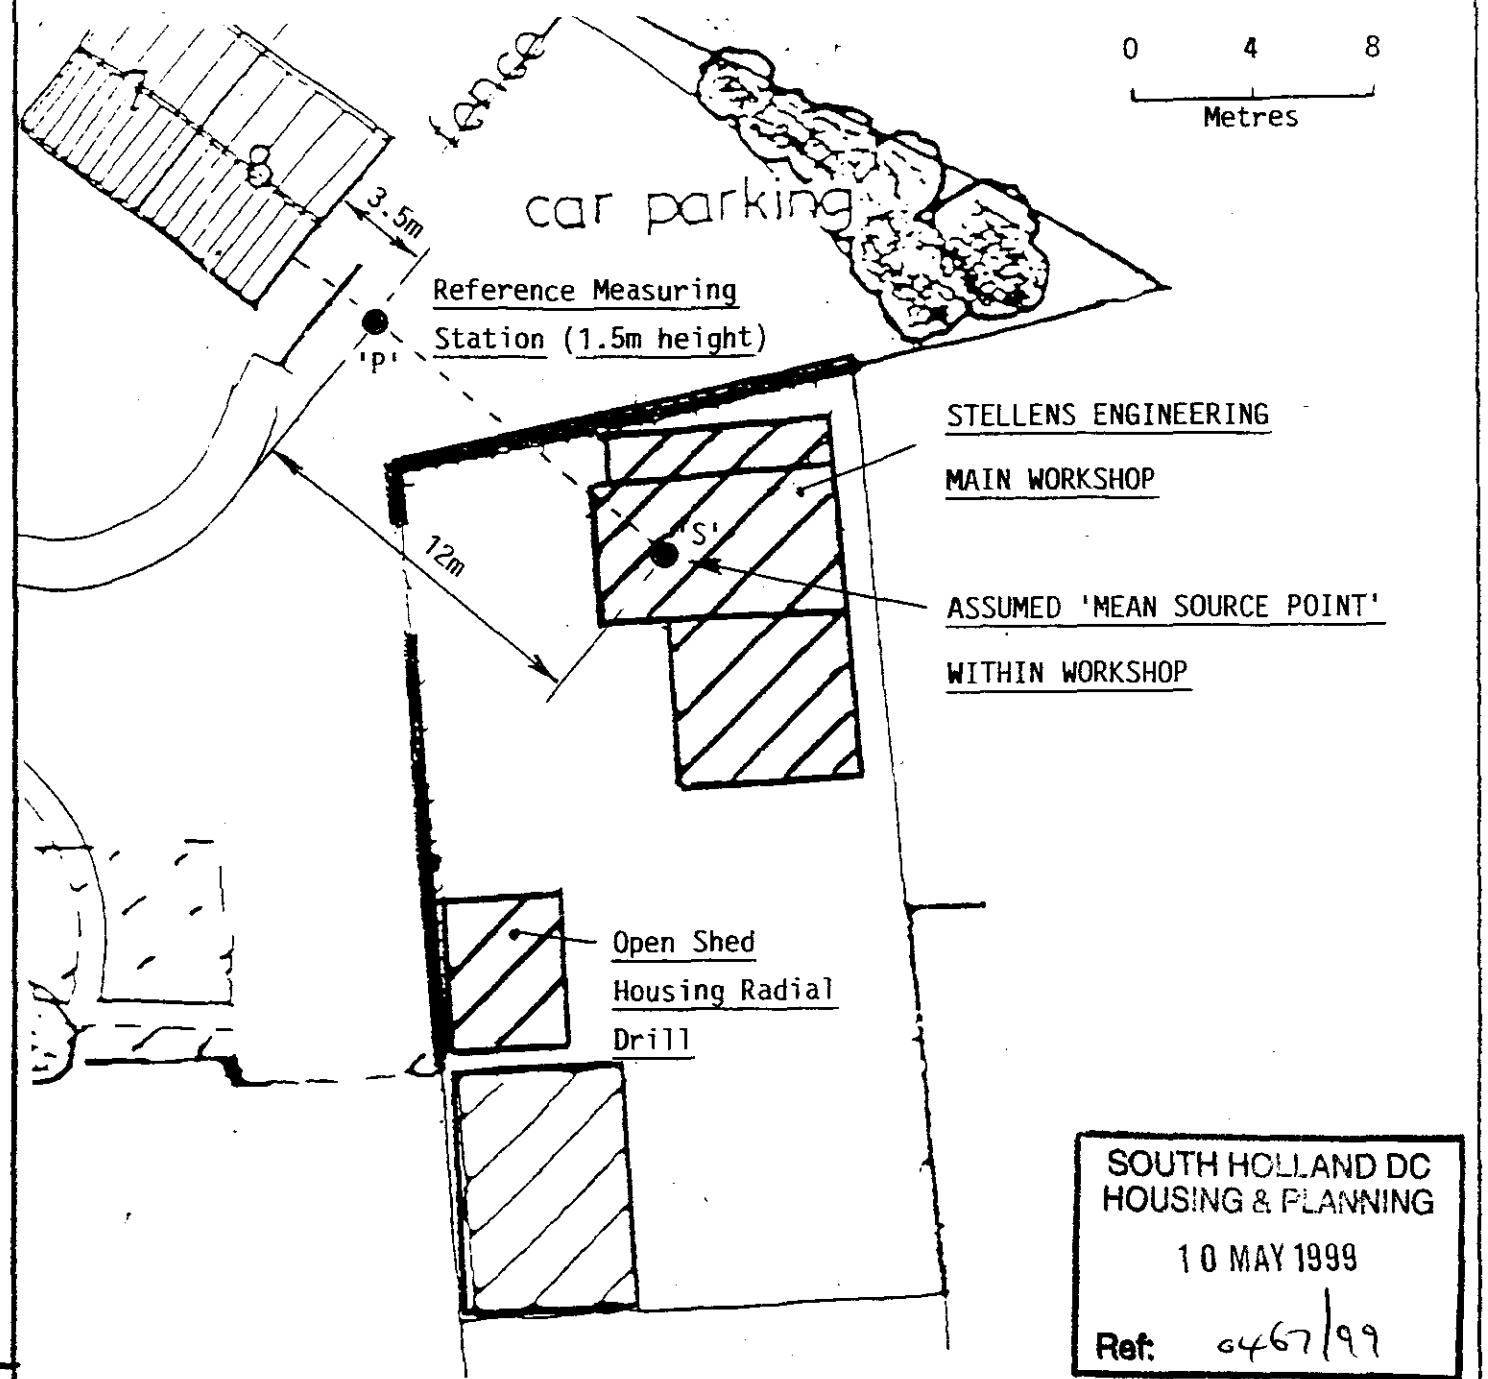

PLAN VIEW OF SITE SHOWING REFERENCE MEASURING STATION 'P' & MEAN SOURCE POINT 'S' WITHIN MAIN WORKSHOP


SOUTH HOLLAND DC
HOUSING & PLANNING
10 MAY 1999
Ref: 0467/99

Fig. 3

R.S. ALLSOPP & ASSOCIATES
ACOUSTIC CONSULTANTS
Wymondham, Melton Mowbray, Leics. LE14 2AS
Tel (01572) 787429

PROPOSED RESIDENTIAL DEVELOPMENT

PLAN & SECTIONAL VIEWS OF PROPOSED COMPOSITE BARRIER OF EARTH BUND PLUS SCREEN FENCE

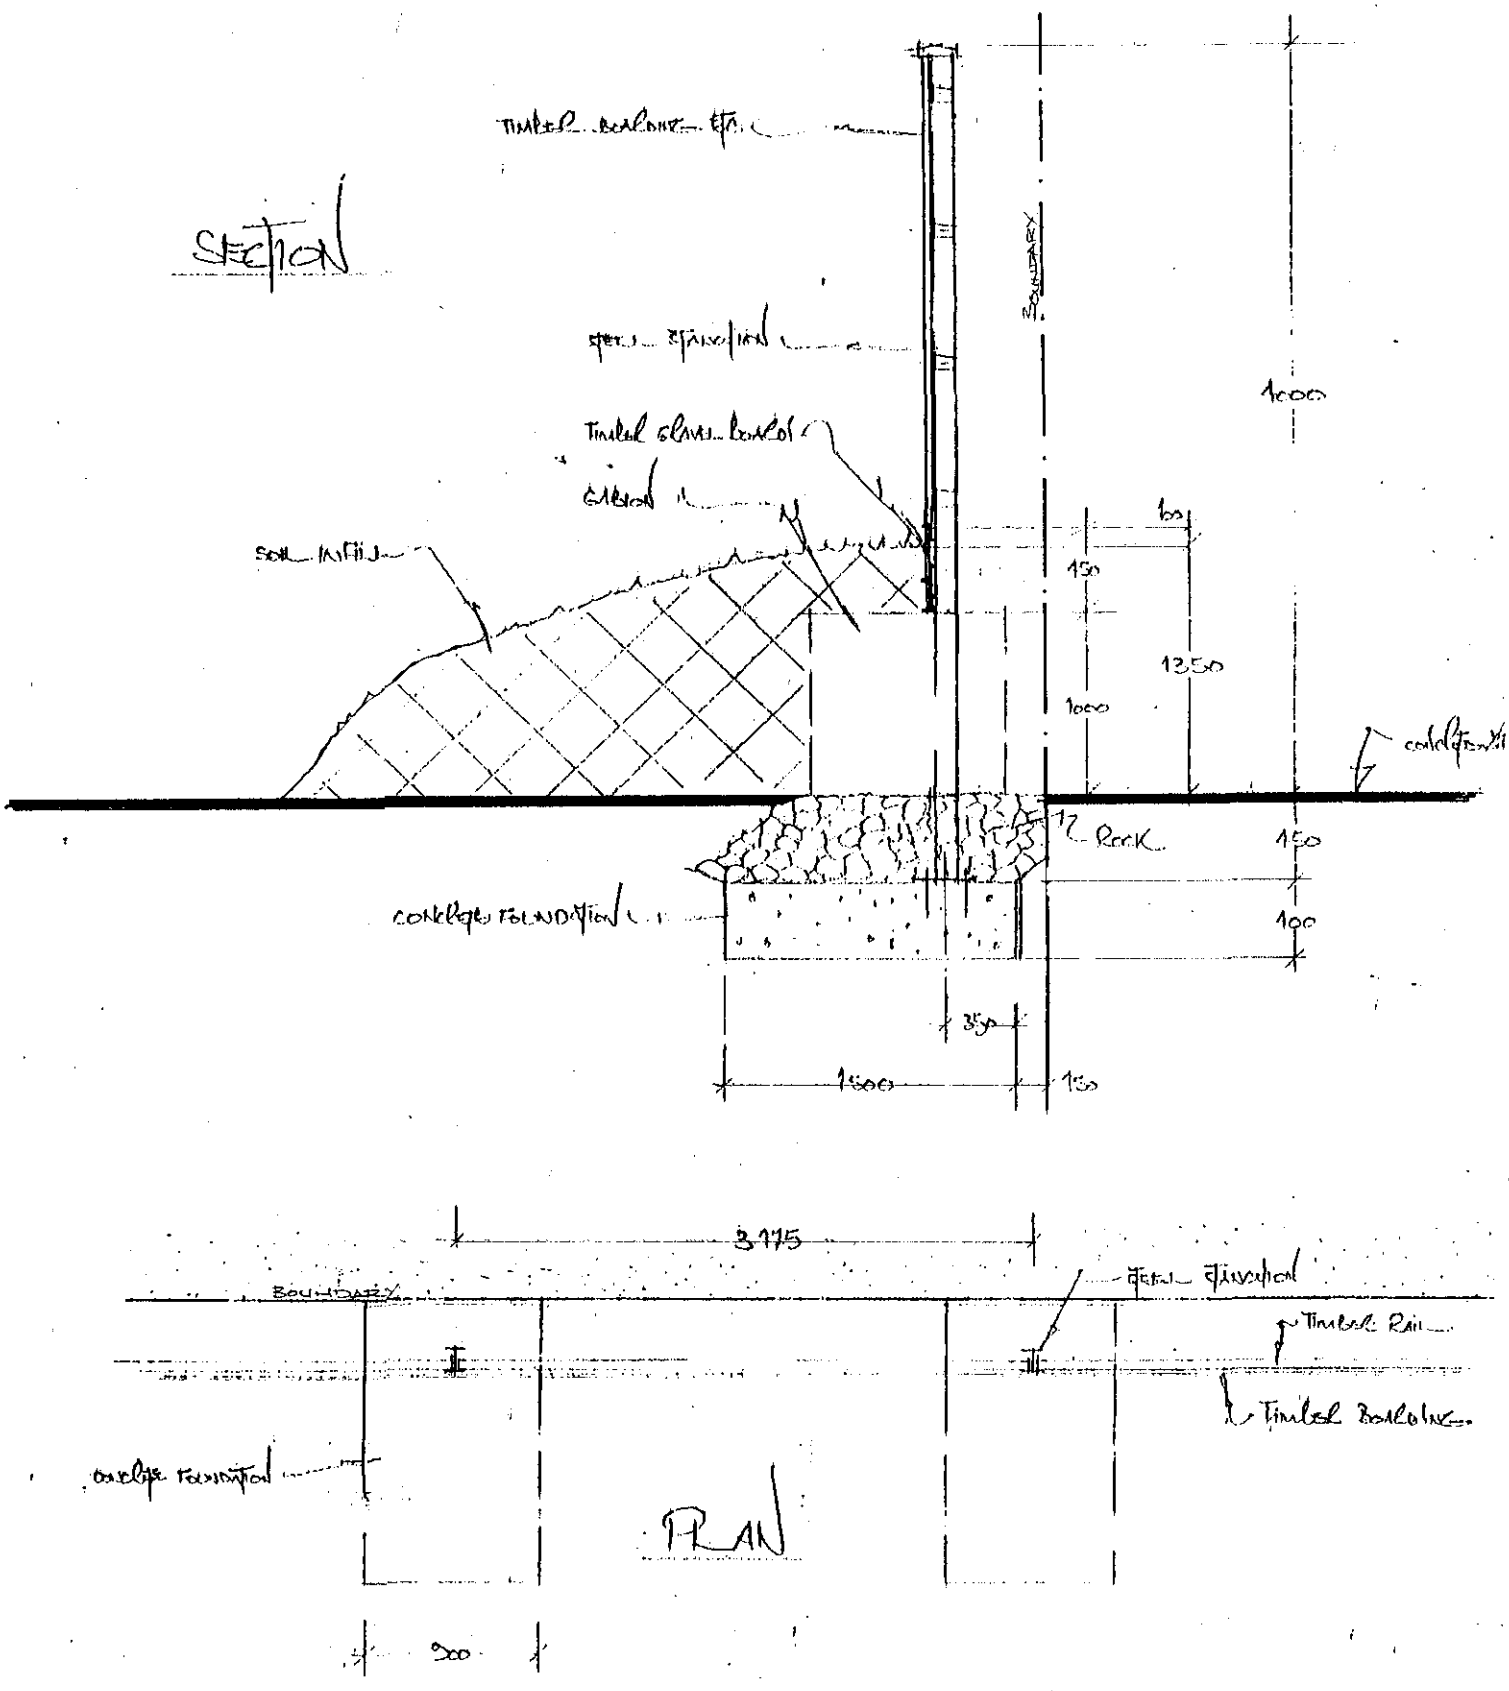


4 m HIGH ACOUSTIC BARRIER

SOUTH ... AUDC
HOUS... ...NG
16 MAY 1995
Ref: 0467/99

IF IN DOUBT ASK

REPORT ALL ERRORS AND OMISSIONS TO DESIGNER

SOUTH HOLLAND DC
HOUSING & PLANNING
02 AUG 1999
Ref:

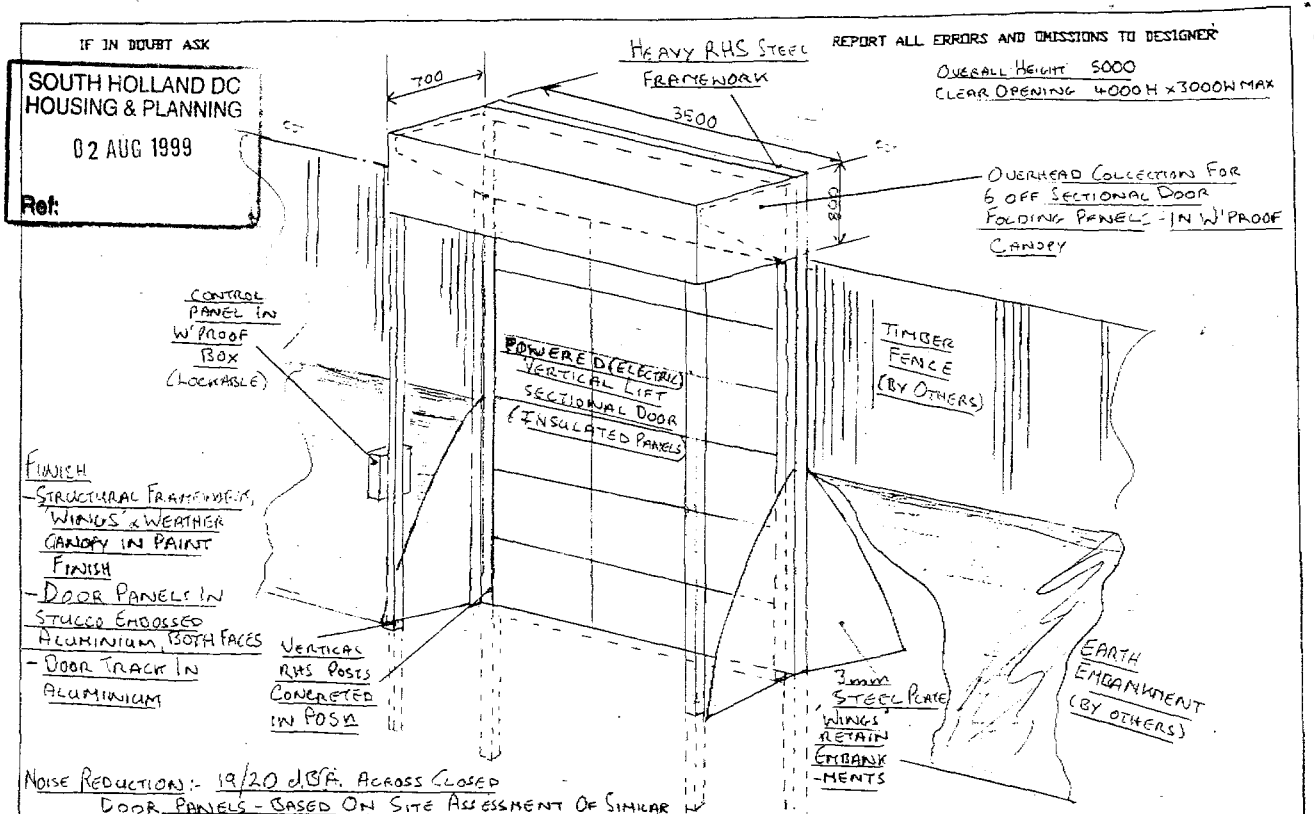

NOISE REDUCTION:- 19/20 dBA ACROSS CLOSED DOOR PANELS - BASED ON SITE ASSESSMENT OF SIMILAR DOOR SYSTEM


TOLERANCE:	MATERIALS:	DESCRIPTION: OUTLIN DIAGRAM - INSULATED ACCESS DOOR TO WORKYARD (MR BOB MERCHANT	DRAWN: [illegible]	A.G.SERVICES)))) 16\18 DIGBY DRIVE, LEICESTER ROAD IND. EST. MELTON MOWBRAY, LEICESTERSHIRE. LE13 0RQ. TEL: 01664 568728 FAX: 01664 481190	QTY: REV:
CLIENT:	PAINT\FINISH:		DATE: 28-7-99		DRAWING REF: 99/MECH/125/01
			SCALE: NTS		

DAS NURSE CHRIS Fax:01664-481190 28 JUL 99 16:07 P.03

FALTEC-BESCHLAG TYP FHL/FHS

Masstab 1:50


FHL

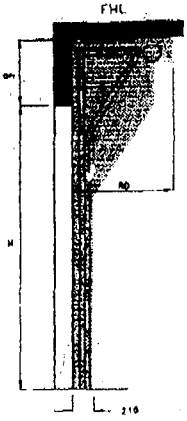

312


H max. mm	5000
OH 4 Sekt. mm	550
OH 5 Sekt. mm	700
OH 6 Sekt. mm	850
RD mm	1200
SP min	125


FHS

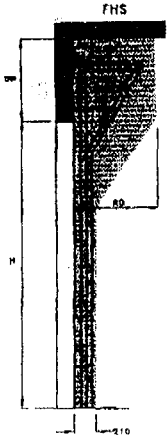

312

H max. mm	5000
OH 4 Sekt. mm	700
OH 5 Sekt. mm	850
OH 6 Sekt. mm	1000
RD mm	900
SP min	125

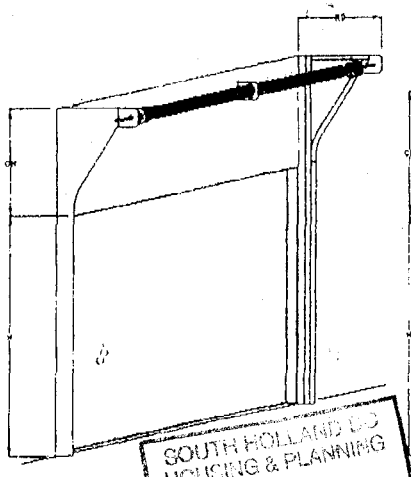

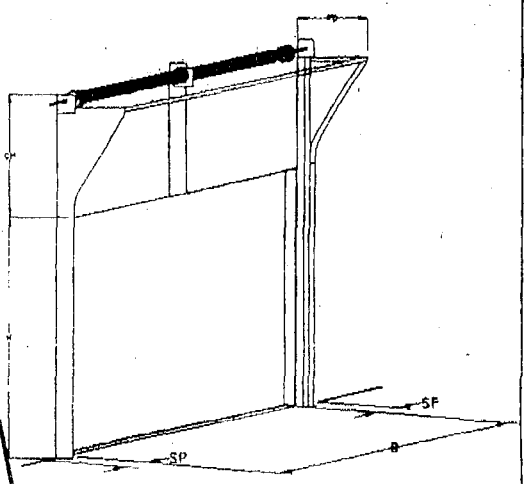

SOUTH HOLLAND D.C.
HOUSING & PLANNING
02 AUG 1999
Ref:

Änderungen vorbehalten

FALTEC