


Notes:

All works to be carried out in accordance with the current Building Regulations, British Standards and Codes of Practice and to the satisfaction of the Local Authority Building Inspector.

All dimensions are to be checked on site prior to the commencement of the works. Any discrepancies to be reported prior to the commencement of the relevant works.

DO NOT SCALE OFF THIS DRAWING.

- Legend:**
1. Brick to match existing.
 2. Slate to match existing.
 3. Windows to match existing.
 4. Proposed The Conservation Rooflight®

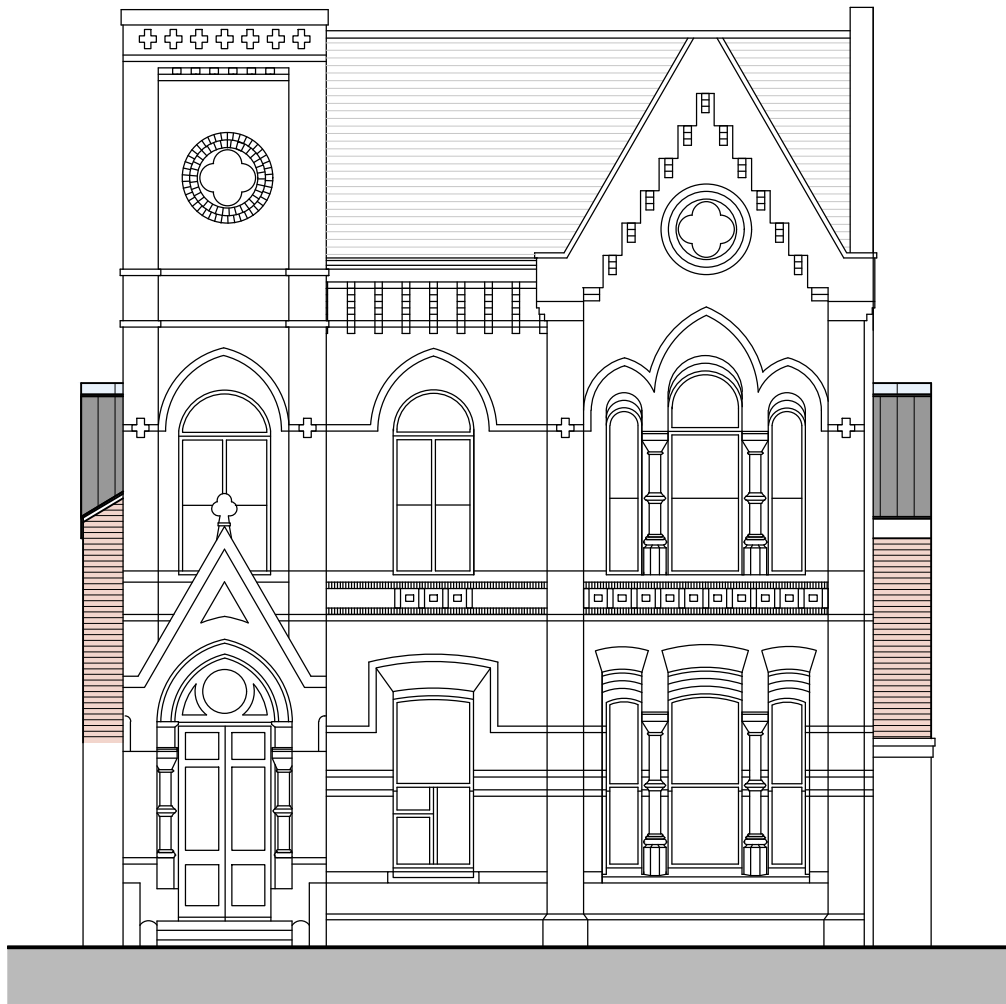

**Front Elevation
(South-West):**

0m 1m 2m 5m 1:100 at A1



**Side Elevation
(West-North):**

0m 1m 2m 5m 1:100 at A1



**Rear Elevation
(North-West):**

0m 1m 2m 5m 1:100 at A1



**Side Elevation
(East-South):**

0m 1m 2m 5m 1:100 at A1

A	04.05.2018	PLANNING ISSUE	DK	LH
Rev:	Date:	Description:	Drawn:	Checked:

Jackson Design Associates
Latimer House, Latimer Way
Sherwood Energy Village
Ollerton, Nottinghamshire NG22 9QW

Telephone: (01623) 863222
Facsimile: (01623) 863555
www.jacksondesign.co.uk

ARCHITECTURE • DESIGN • MANAGEMENT

Project:
**Proposed New and Conversion
Apartments**

Drawing Title:
Proposed Elevations

Project Address:
Spring Gardens, Spalding, Lincolnshire

Client:
Minster Developments Ltd
Additional Client Info:

Drawn: DK	Checked: LH	Scale (Size): 1:100 @ A1	Date: May 2018
--------------	----------------	-----------------------------	-------------------

Drawing No: 18 / 2158 / (22) 103	Revision: A
--	-----------------------

PLANNING	
-----------------	--

© 2018 This drawing is copyright of Jackson Design Associates and must not be copied or reproduced without prior written approval of Jackson Design Associates. All rights reserved. 2 10mm 20mm

A1