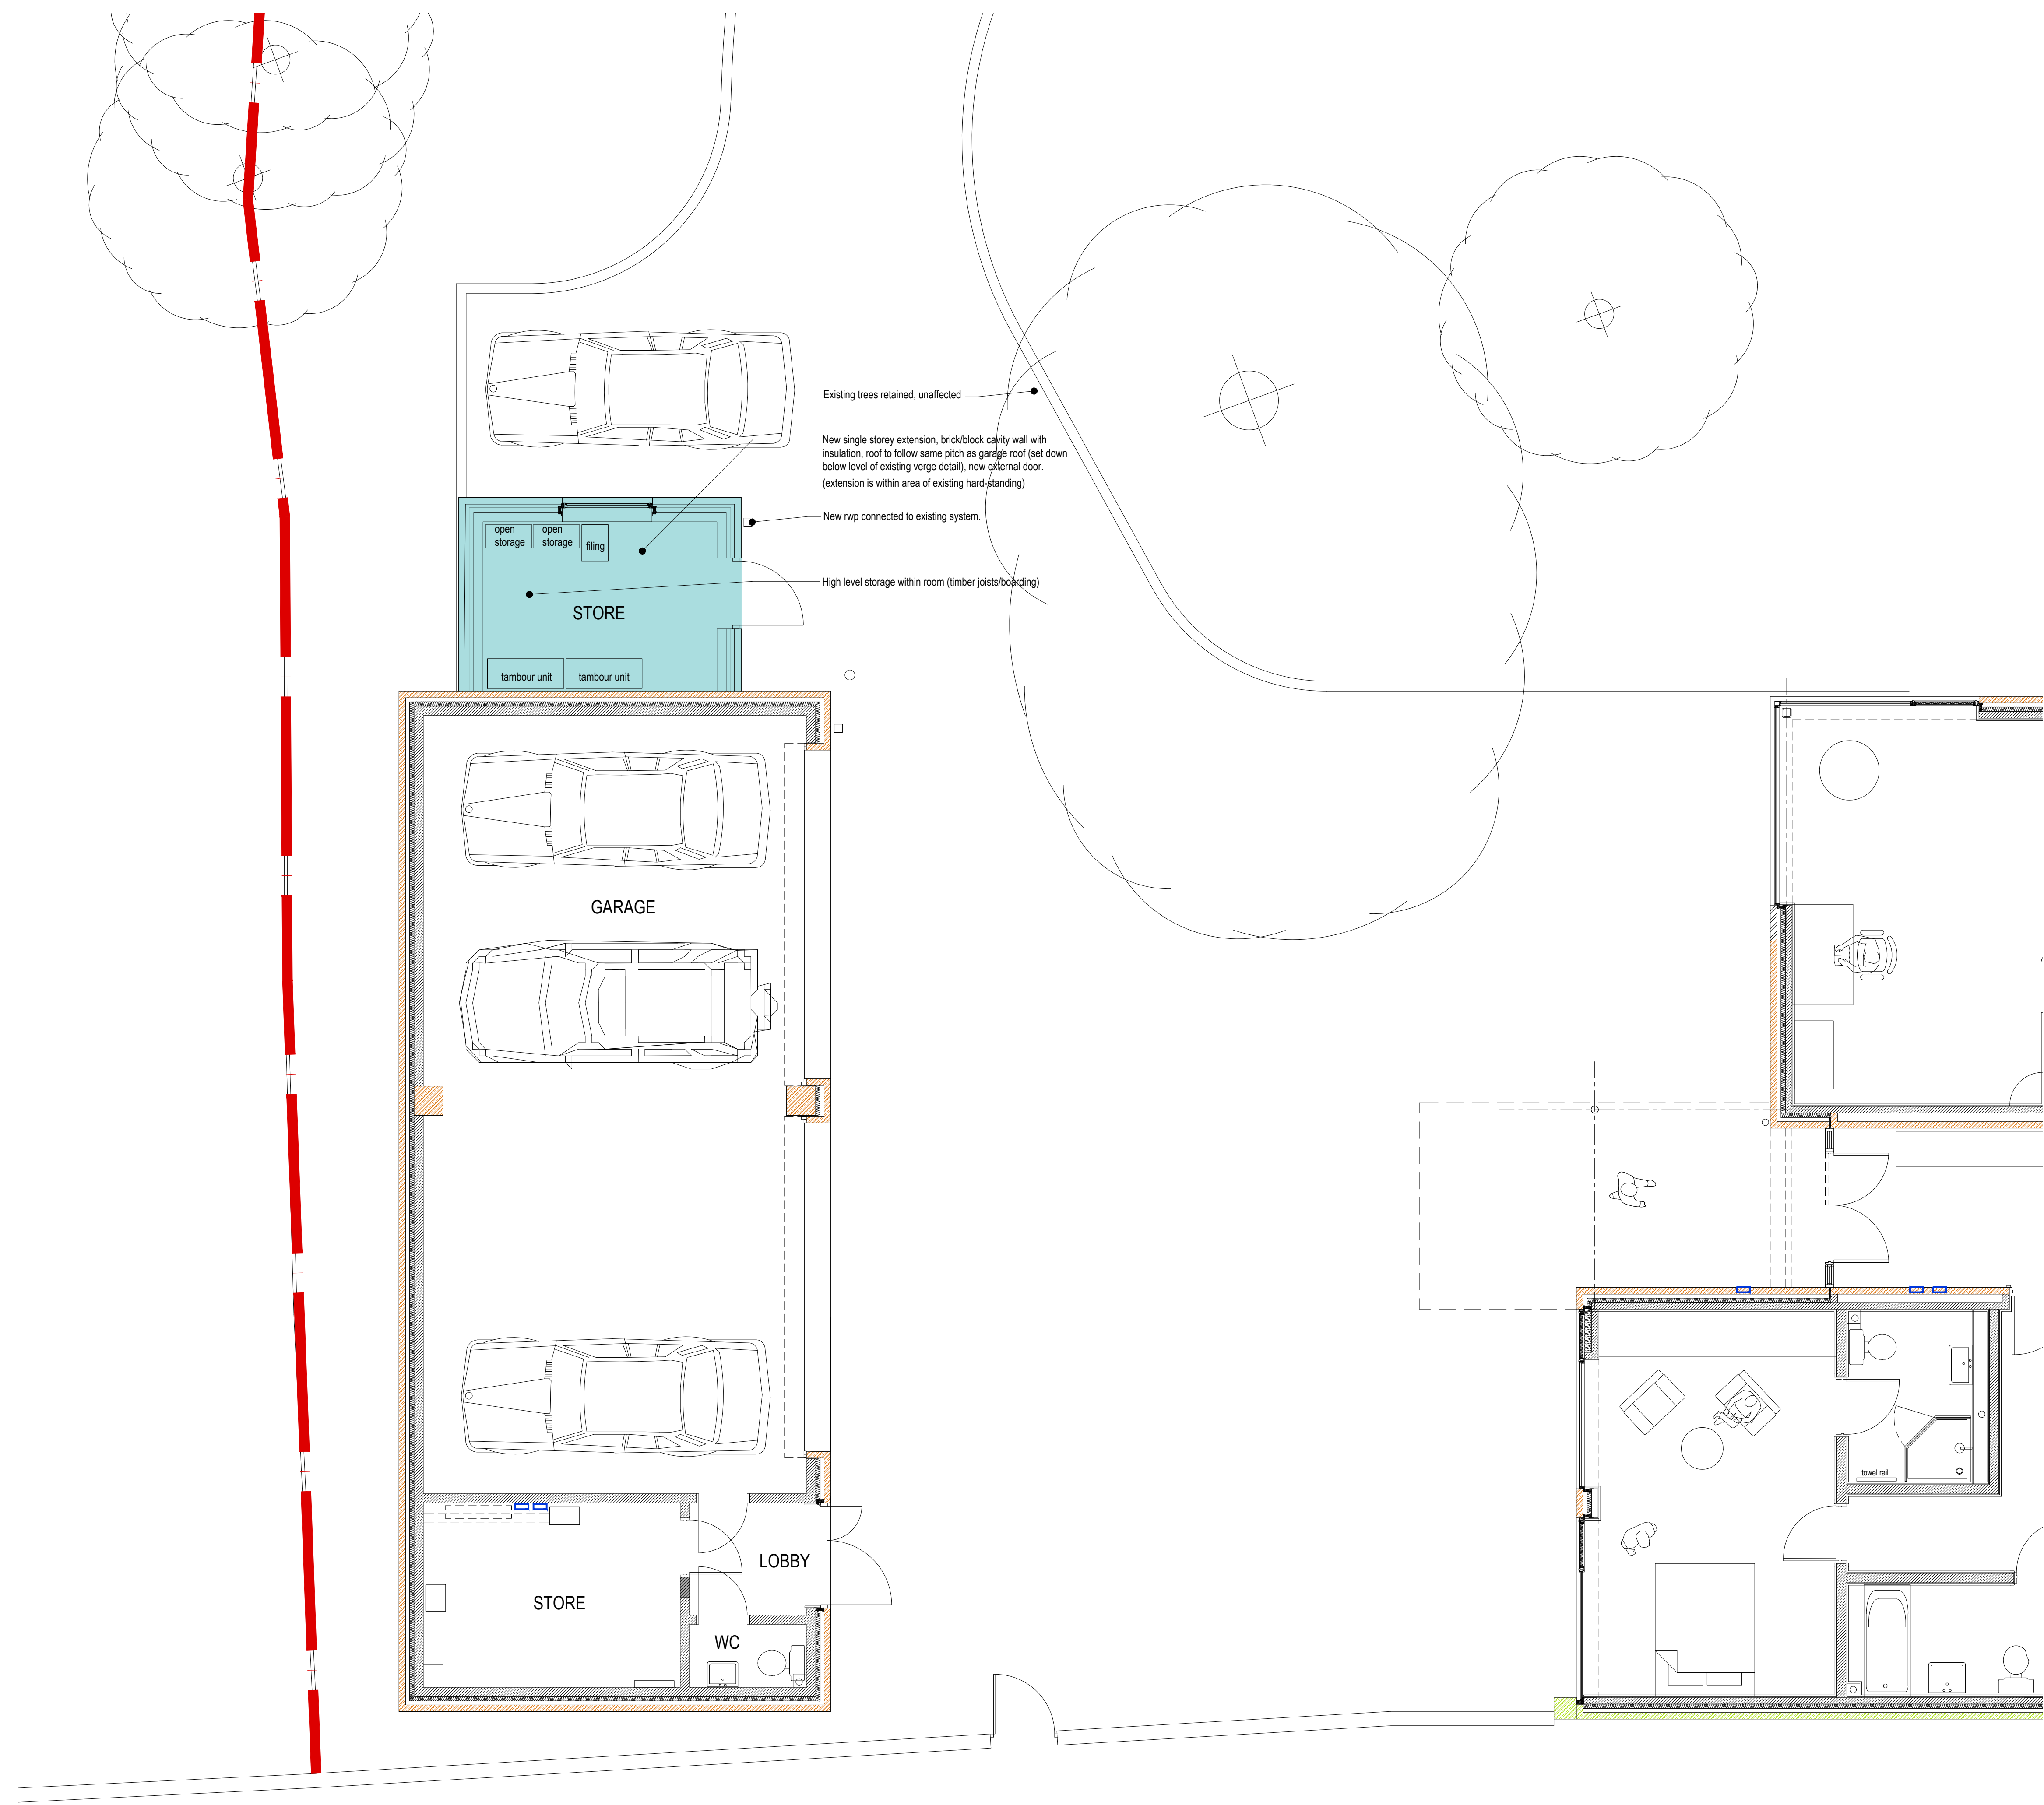


0 1m 2m SCALE 1:50

pHp architects

EXTENSION AND ALTERATIONS
for MR M ADAMS & MRS E ALEXANDER
BEECHFIELD GARDENS, SPALDING

PROPOSED PLAN

P2: Updated to Client comments		30.04.2021 OB	
P1: First Issue		23.12.2020 CWA/OB	
Rev		Date/Checked	
The Old Rectory Rectory Lane Milton Malsor NORTHAMPTON NN7 3AQ t: +44 (0)1604 858916 f: +44 (0)1604 859123 www.peter-haddon.com			
Issue Purpose:		PLANNING	
Drawn by: CWA		Checked by: OB	
Scale @ A1: 1:50		Date: DEC 2020	
CAD ref: BGH 021		Dwg no.: 3734Z / 005	
Copyright reserved. Dimensions to be checked on site. Discrepancies to be reported before proceeding		Rev: P2	