

ELEVATIONS (Scale 1:10)

Elevation 1 - Outside View

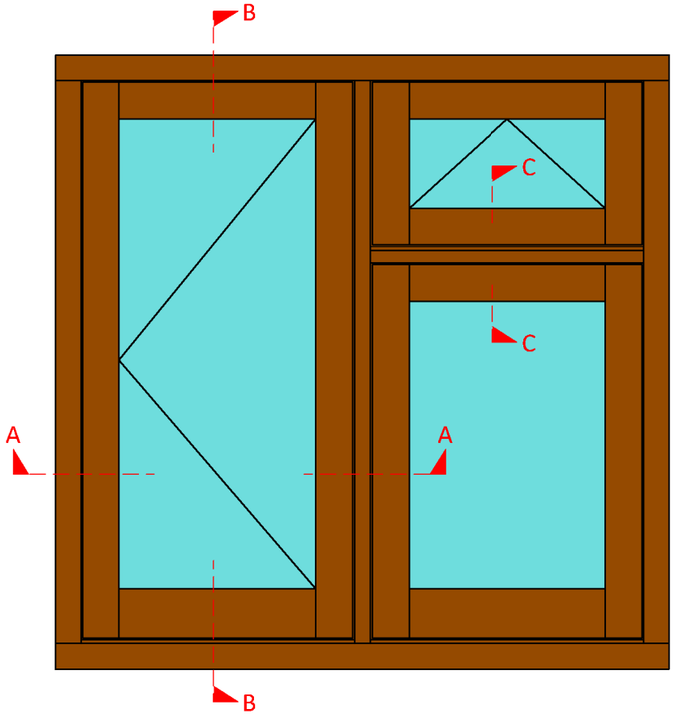



Elevation 2 - Inside View

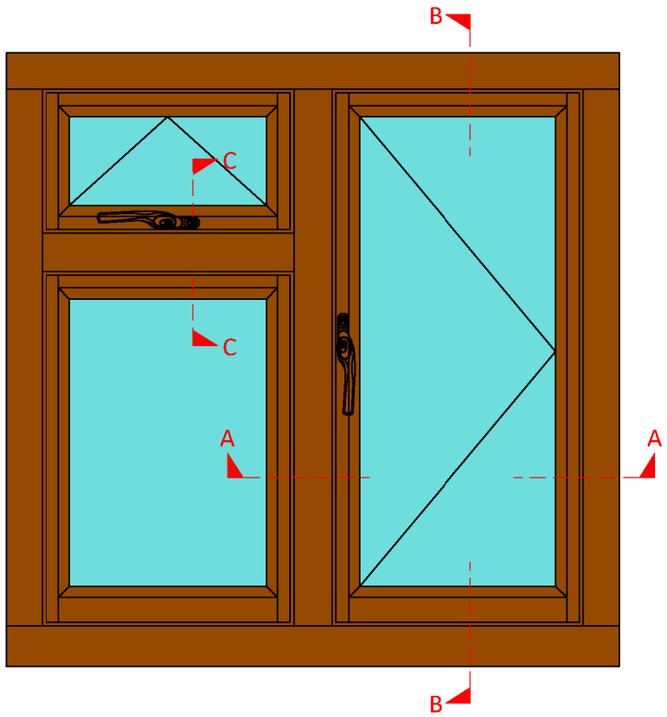


SECTIONS (Scale 1:10)

Section A-A - Jamb and mullion

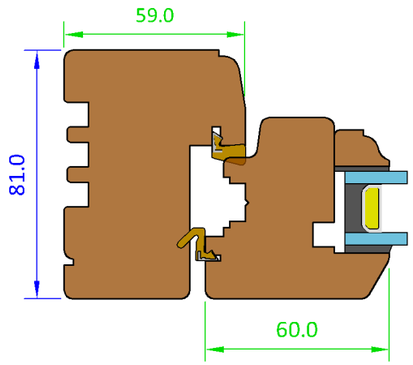


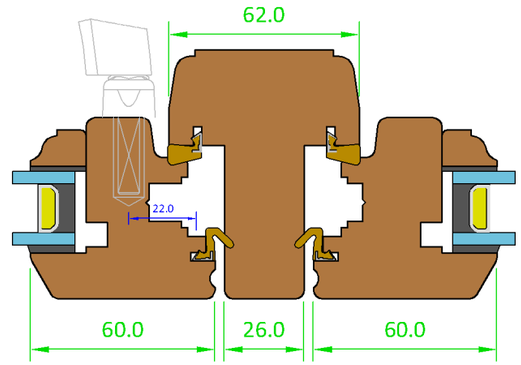

Section B-B - Head and cill

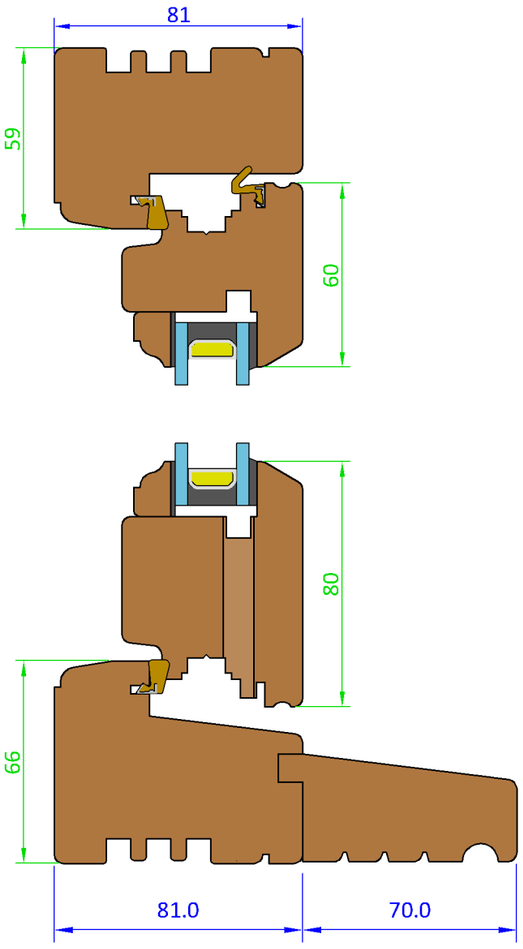

Section C-C - Transome

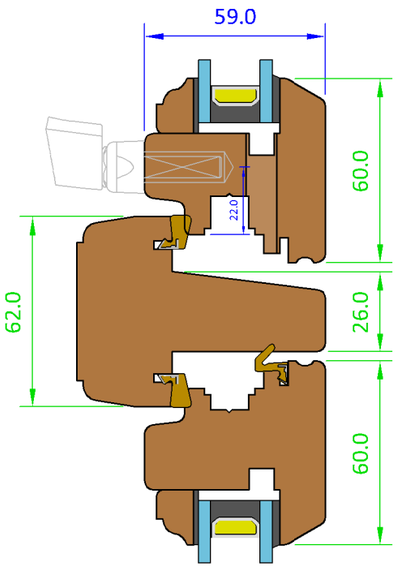

Variable Dimensions
(Dim shown is usually min)

Fixed Dimensions

Title:		
Architects Details - C2-AD C2 Flush Casement Traditional Range Window		
Scale: As Shown	Date: 02-Jul-14	Sheet No: 1 of 4
Drawn: LRP	Approved:	Rev: 0

GEORGE BARNSDALE
ESTABLISHED 1884


High Street, Donington, Spalding, Lincs, PE11 4TA.
T: 01775 823000 F: 01775 823010
enquiries@georgebarnsdale.co.uk
www.georgebarnsdale.co.uk

Tolerances: All tolerances are to George Barnsdale Standard Tolerance definitions (see supporting document for more d etail) unless stated on the drawing.


© George Barnsdale & Sons Ltd. All rights reserved. No part of this drawing may be reproduced without the permission of George Barnsdale & Son Ltd.

OPTIONS Scale 1:2)


Frame Inside Options - 68mm

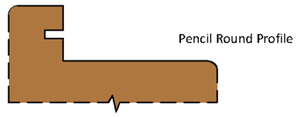


Frame Inside Options - 81mm

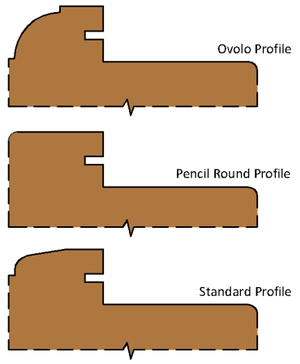

Frame Inside Options - 94mm

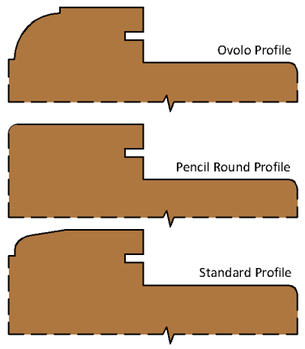


Extended Frame Options - 94mm only

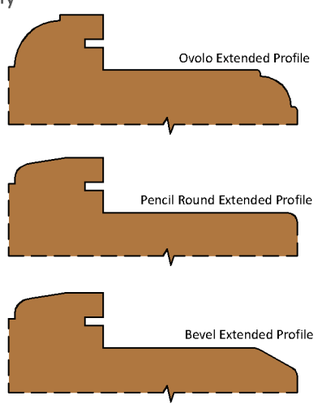


(Extended frame options available with full range of inside profiles.)

Sash Options - 59mm

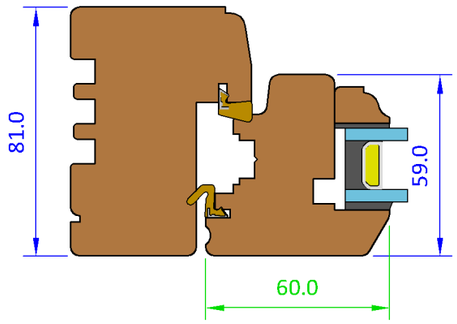


French Window


Needs to be at least 500mm wide to be a fire escape windo w.

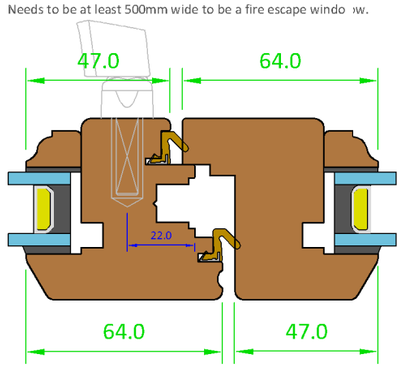



False Mullion

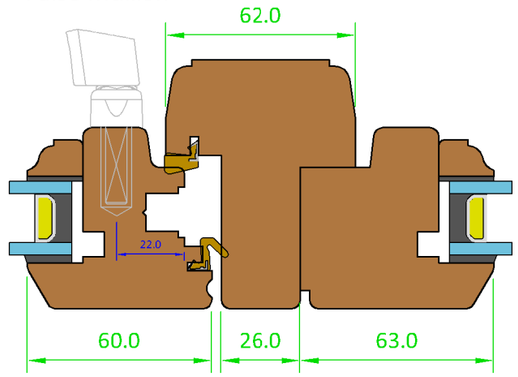


Sash Options - 68mm

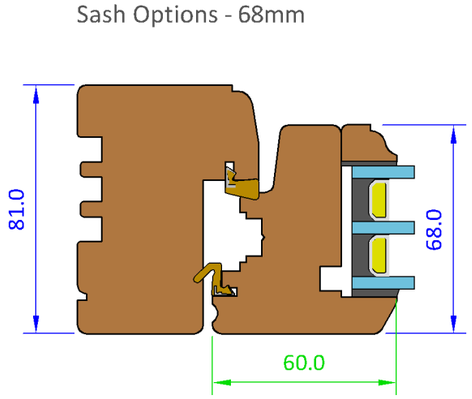

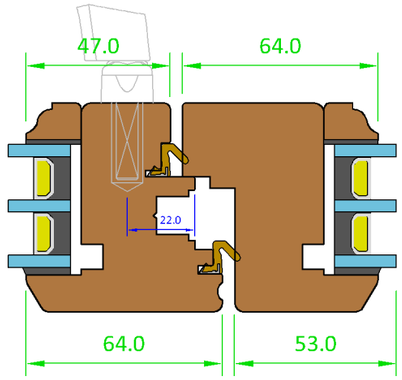


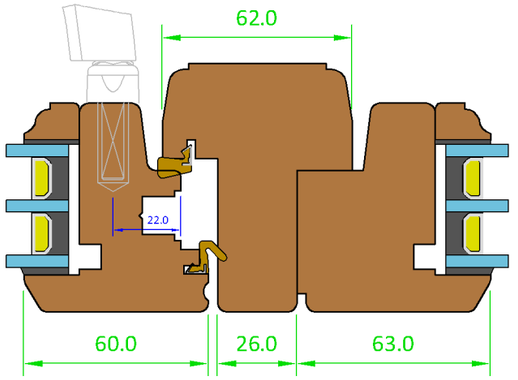

Cill Extension Options - 35mm

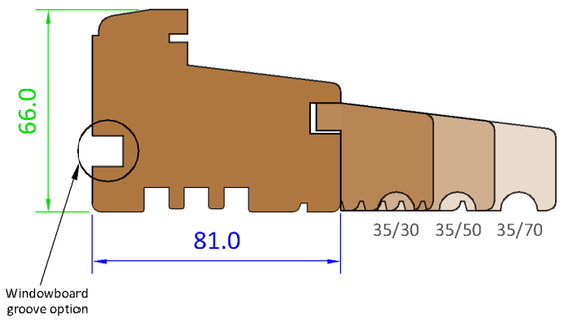

Cill Extension Options - 45mm

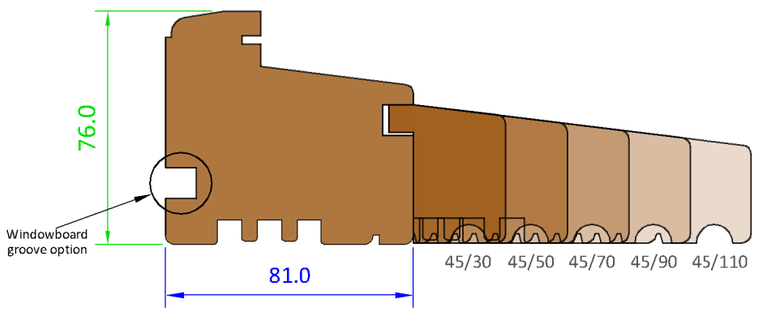

Variable Dimensions
(Dim shown is usually min)

Fixed Dimensions

Title:		
Architects Details - C2-AD C2 Flush Casement Traditional Range Window		
Scale: As Shown	Date: 02-Jul-14	Sheet No: 2 of 4
Drawn: LRP	Approved:	Rev: 0

GEORGE BARNSDALE
ESTABLISHED 1884

High Street, Donington, Spalding, Lincs, PE11 4TA.
T: 01775 823000 F: 01775 823010
enquiries@georgebarnsdale.co.uk
www.georgebarnsdale.co.uk


Tolerances: All tolerances are to George Barnsdale Standard Tolerance definitions (see supporting document for more d etail) unless stated on the drawing.

© George Barnsdale & Sons Ltd. All rights reserved. No part of this drawing may be reproduced without the permission of George Barnsdale & Son Ltd.


OPTIONS - Scale 1:2)

(For Bevel and Ovolo extended frame, add 10mm to transom width when using a drip).


Head Drip Option

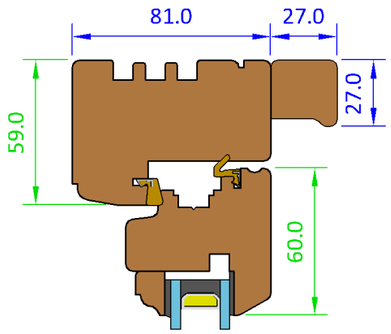


Transome Drip Option 1

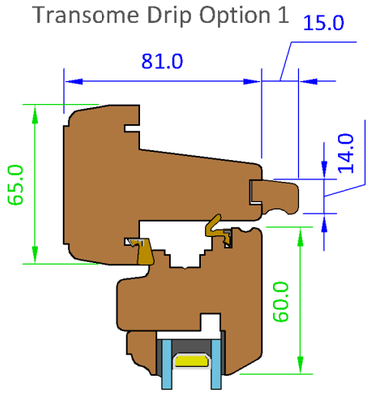


Transome Drip Option 2

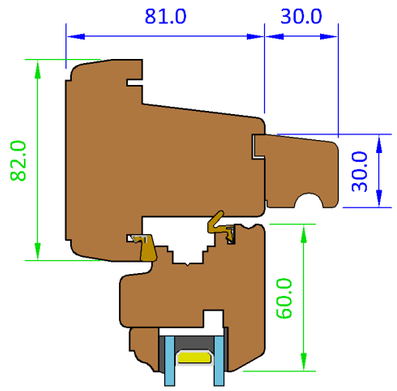


Transome Drip Option 3

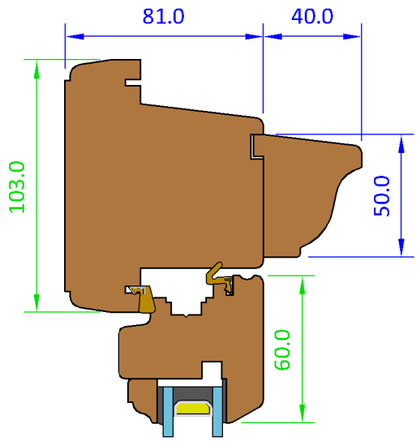



Frame Connection - Cover Extension

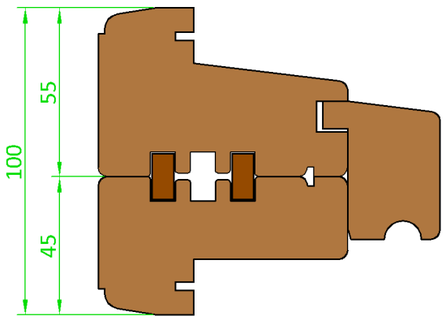

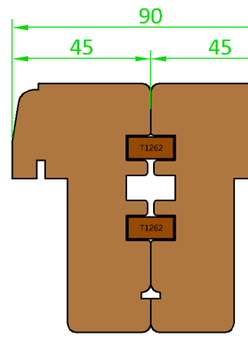



Direct Glazed Options

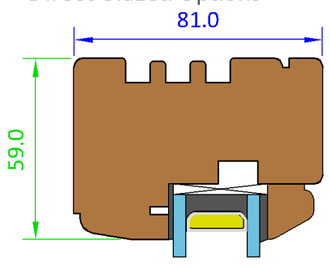

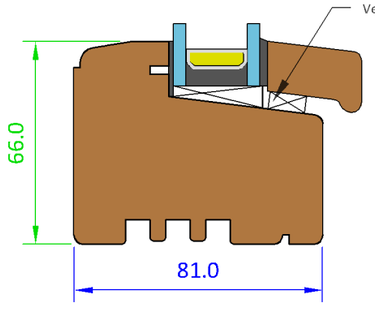


Extended Frame Option

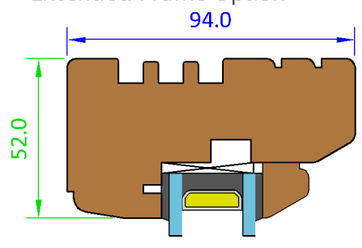


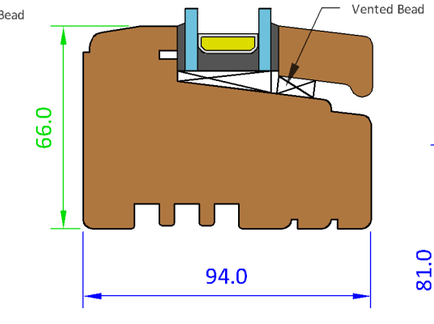


Egress Hinge Rail

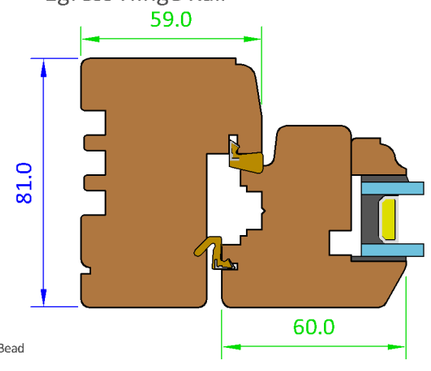

Heavy Duty Hinge Rail

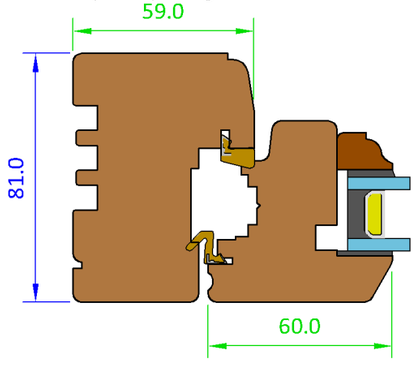

Heavy Duty Hinge Rail - Cill Section

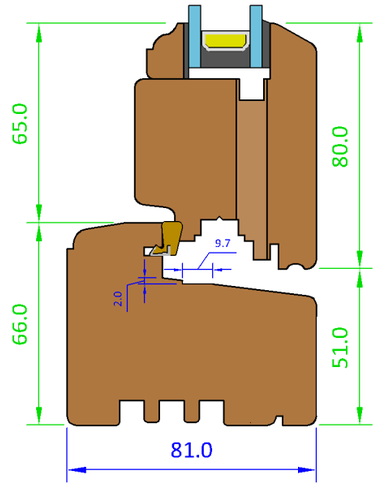

Variable Dimensions
(Dim shown is usually min)

Fixed Dimensions

Title:		
Architects Details - C2-AD C2 Flush Casement Traditional Range Window		
Scale: As Shown	Date: 02-Jul-14	Sheet No: 3 of 4
Drawn: LRP	Approved:	Rev: 0

GEORGE BARNSDALE
ESTABLISHED 1884
High Street, Donington, Spalding, Lincs, PE11 4TA.
T: 01775 823000 F: 01775 823010
enquiries@georgebarnsdale.co.uk
www.georgebarnsdale.co.uk


Tolerances: All tolerances are to George Barnsdale Standard Tolerance definitions (see supporting document for more detail) unless stated on the drawing.

© George Barnsdale & Sons Ltd. All rights reserved. No part of this drawing may be reproduced without the permission of George Barnsdale & Son Ltd.


VENTILATION OPTION DETAILS - (Scale 1:2)

(For Bevel and Ovolo extended frame, add 10mm to head width when using a vent).


Frame Vent Type 1 (Slide In/Canopy Out)

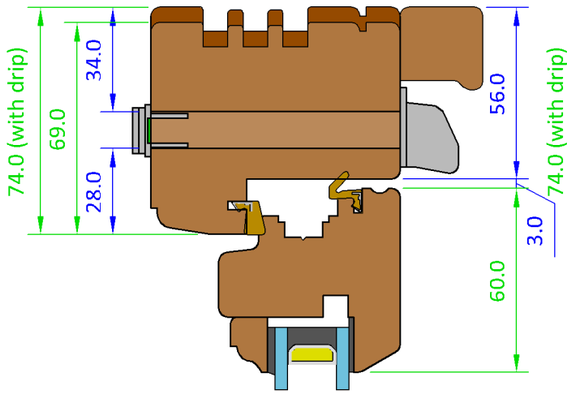


Frame Vent Type 2 (Slide In/Grille Out)

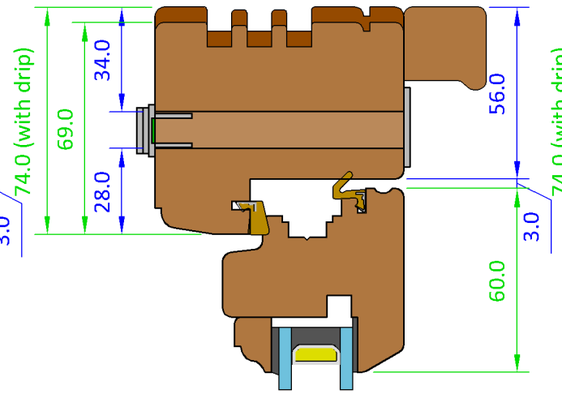


Frame Vent Type 3 (Flush)

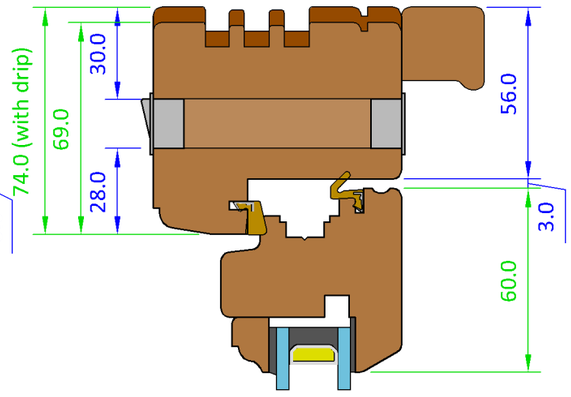


Sash Vent Type 1 (Slide In/Canopy Out)

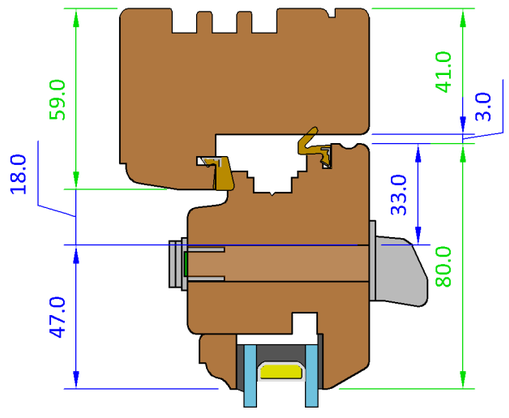

Sash Vent Type 2 (Slide In/Grille Out)

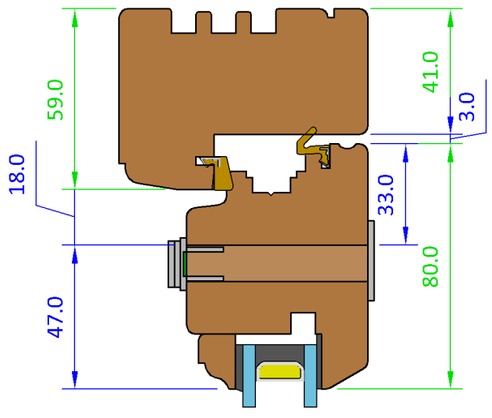

Sash Vent Type 3 (Flush)

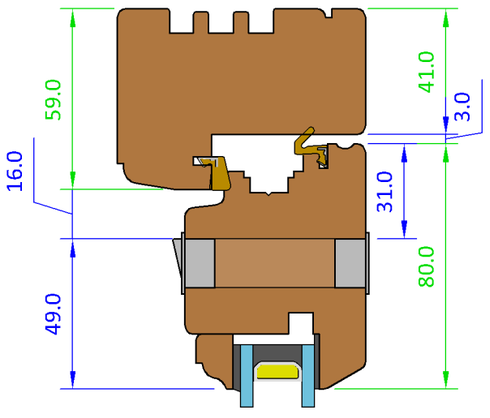

Variable Dimensions
(Dim shown is usually min)

Fixed Dimensions

Title:		
Architects Details - C2-AD C2 Flush Casement Traditional Range Window		
Scale: As Shown	Date: 02-Jul-14	Sheet No: 4 of 4
Drawn: LRP	Approved:	Rev: 0

GEORGE BARNSDALE
ESTABLISHED 1884

High Street, Donington, Spalding, Lincs, PE11 4TA.
T: 01775 823000 F: 01775 823010
enquiries@georgebarnsdale.co.uk
www.georgebarnsdale.co.uk

Tolerances: All tolerances are to George Barnsdale Standard Tolerance definitions (see supporting document for more detail) unless stated on the drawing.

© George Barnsdale & Sons Ltd. All rights reserved. No part of this drawing may be reproduced without the permission of George Barnsdale & Son Ltd.