


P BUILDING

5 drawing
08rev1

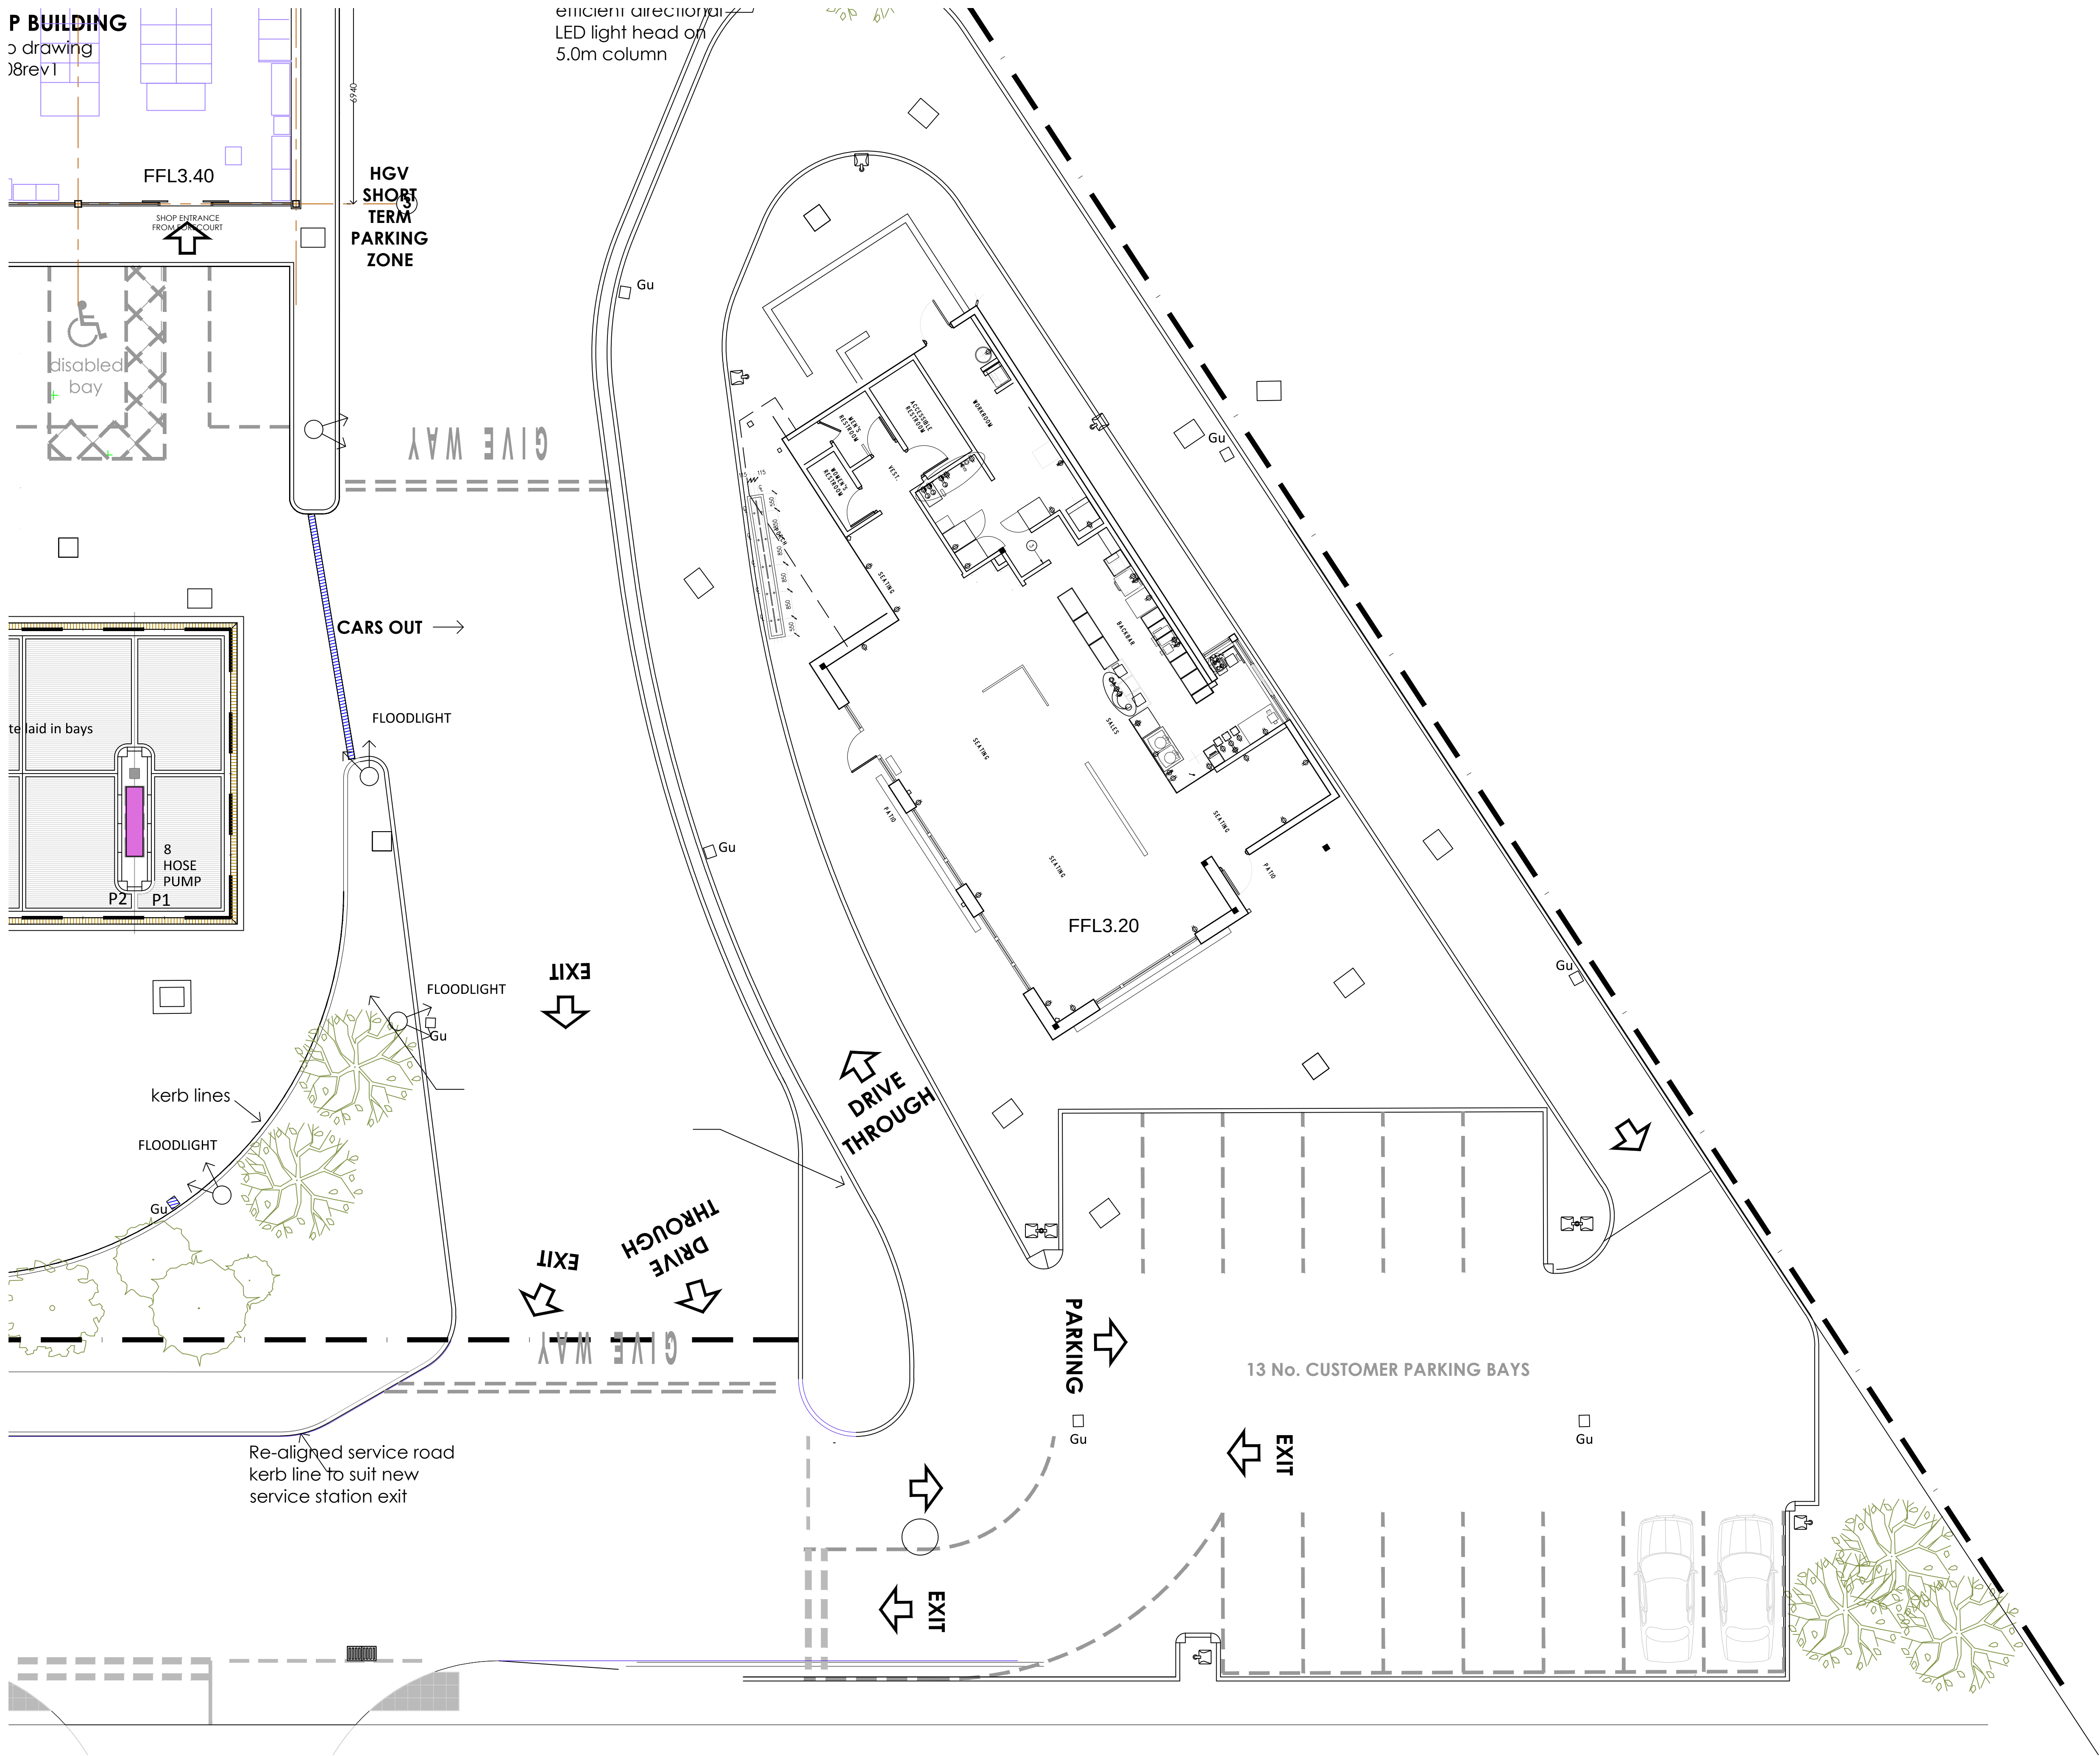

rev	date	by	description
A	27-01-2015	GY	UPDATED TO REVISED LAYOUT.

CLIENT
PROPETRO

PROJECT LOCATION
**DEVELOPMENT AT:
BARRIER BANK, SPALDING**

DRAWING
**PROPOSED DRIVE THROUGH
UNIT - SITE LAYOUT
SITE LAYOUT**

Wyeth
Projects Services
Tel: +44 (0)1483 424704
Email: enquires@wyethprojects.com
© This drawing is the copyright of WYETH PROJECTS SERVICES LTD.

Date: JAN 2015	Draw By: Gary Young	A1 original plot size
Scale: 1:100	Dwg No: WPS-102-PL02	Rev: A