


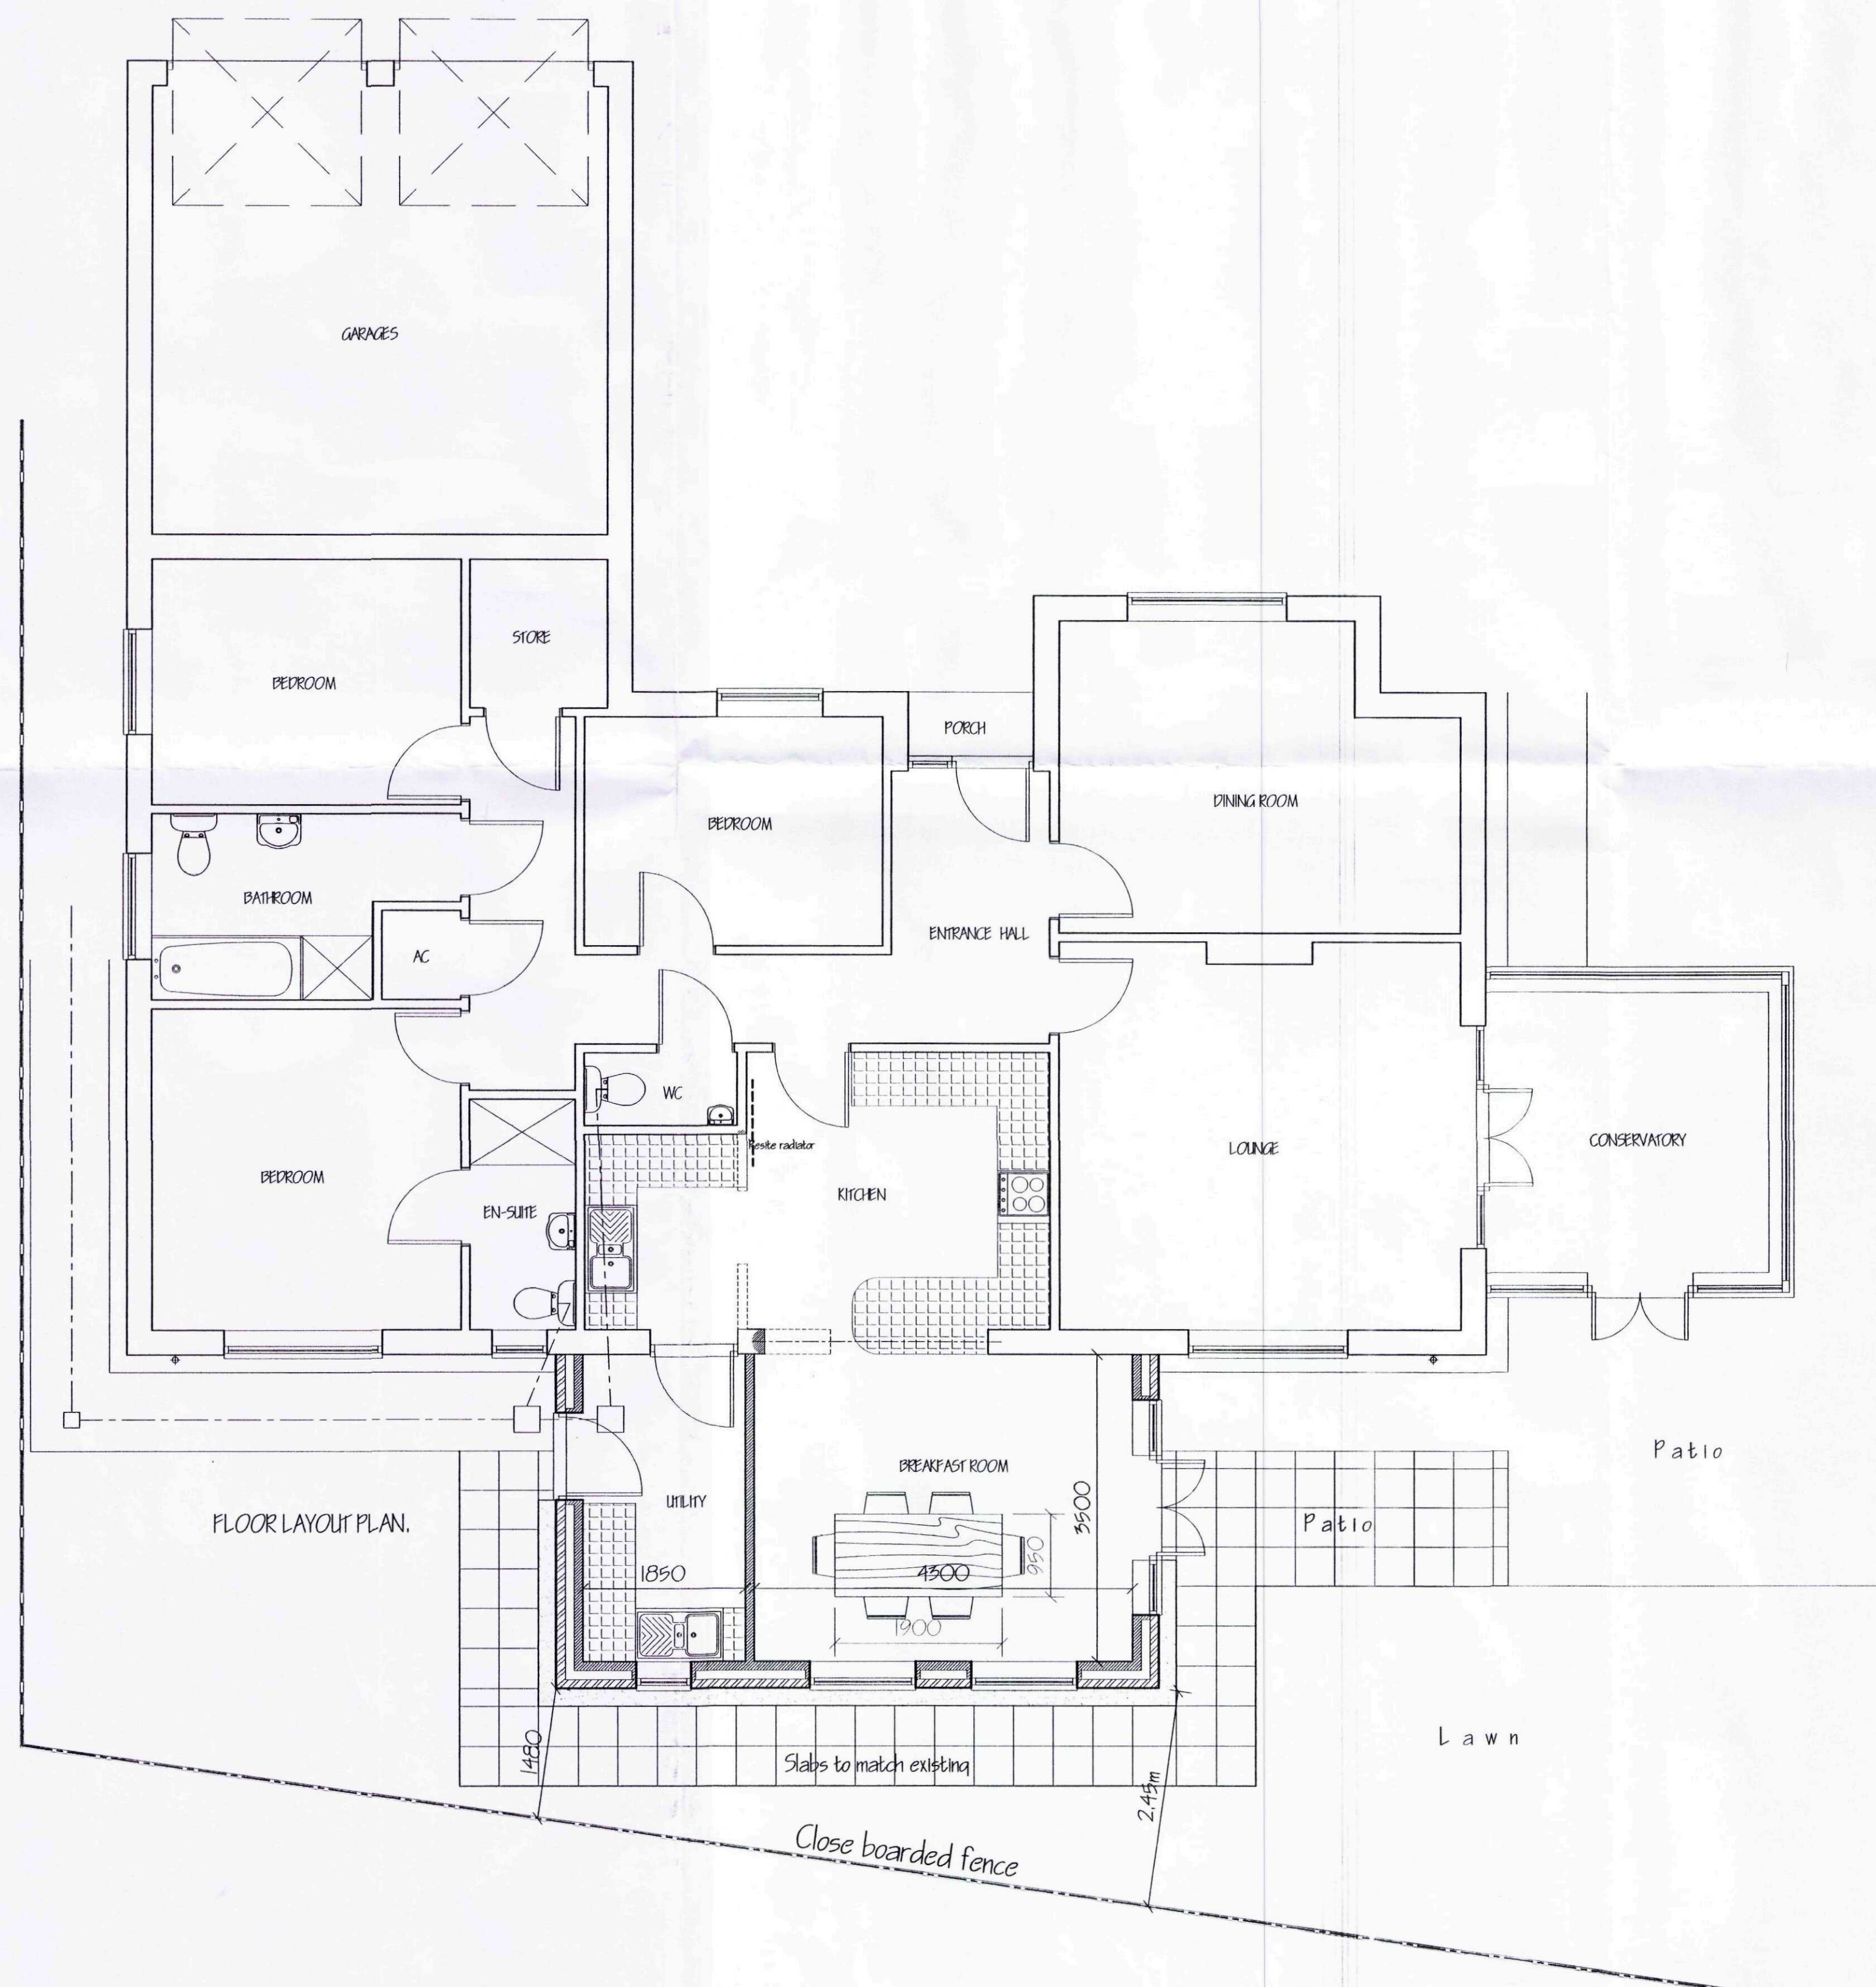

SITE PLAN.
1/250.

SHDC
Planning & Development
24 JUN 2011
Ref: 0484-11

[illegible]