



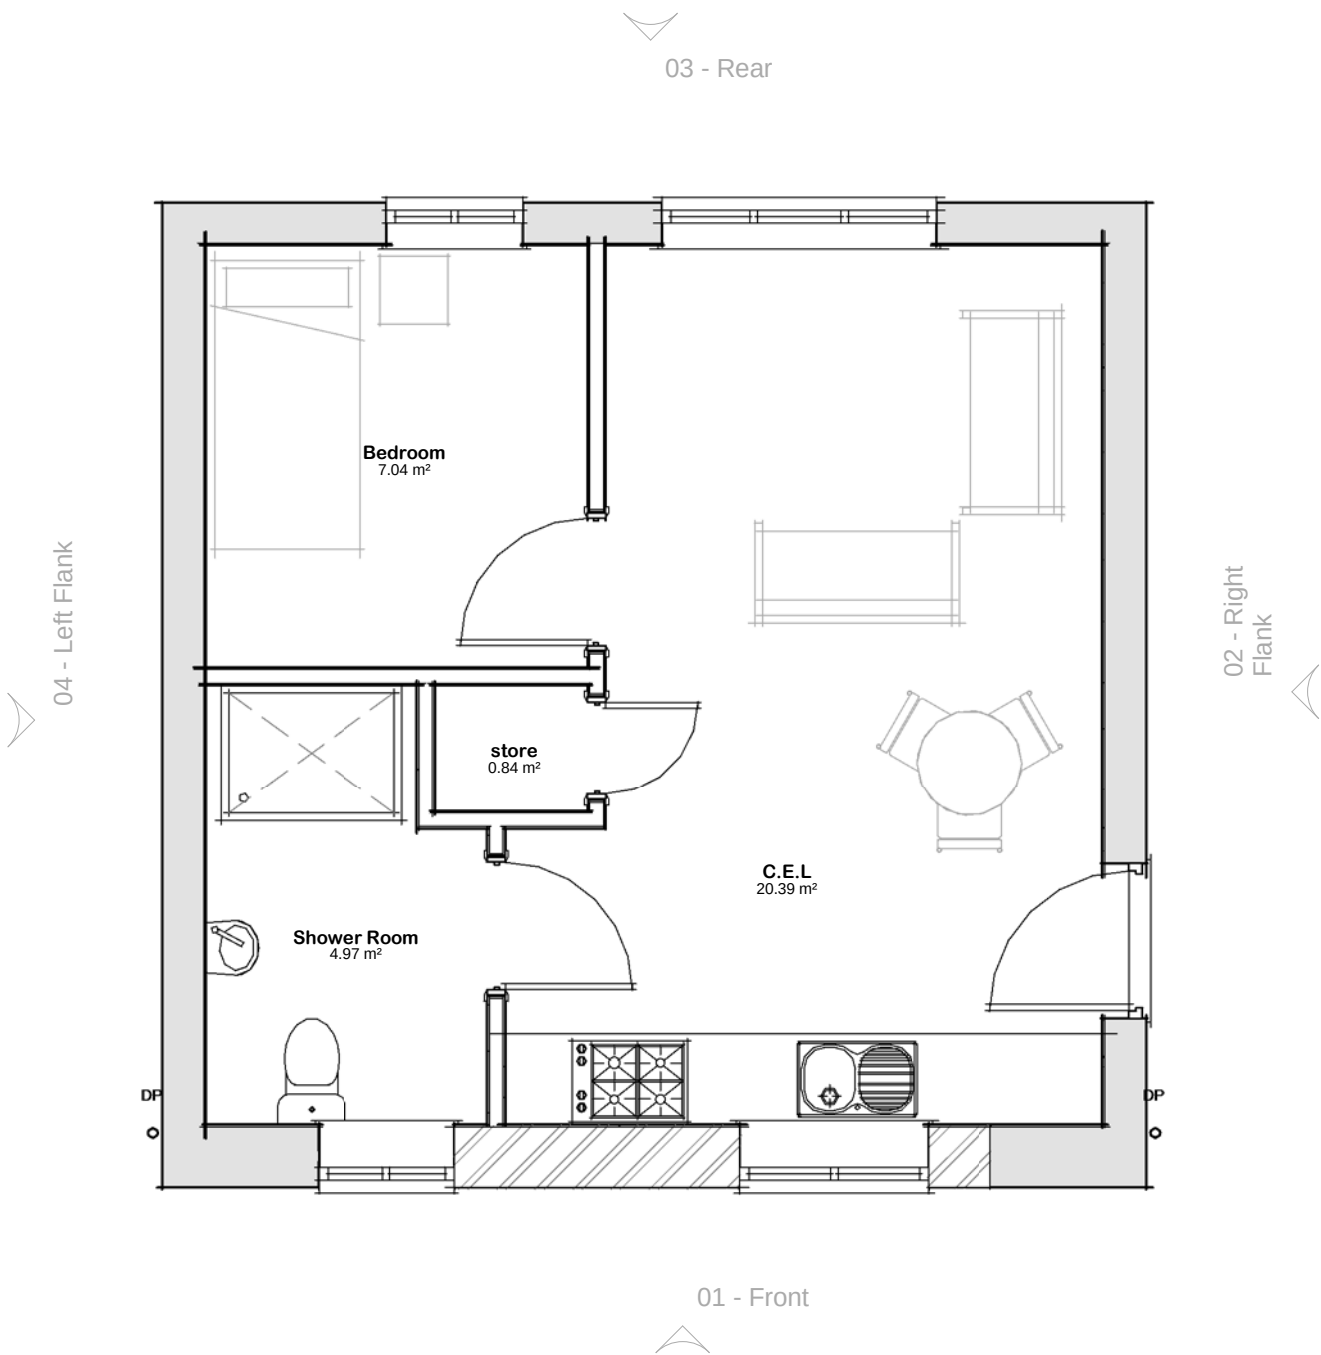


01 - Proposed Floor Plan
1 : 50




01 - Front
1 : 100

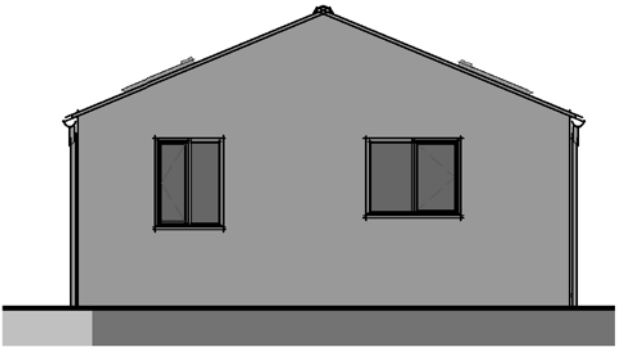

02 - Right Flank
1 : 100

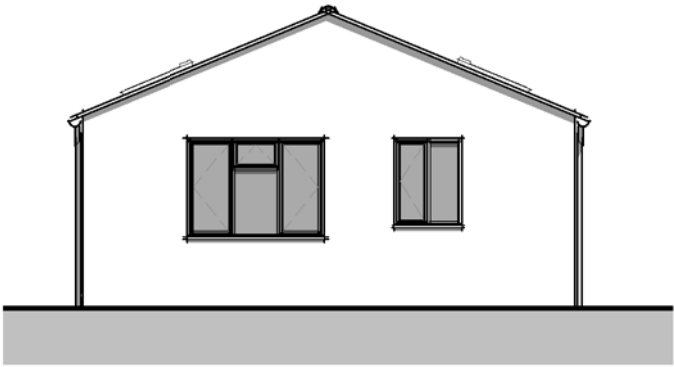

03 - Rear
1 : 100

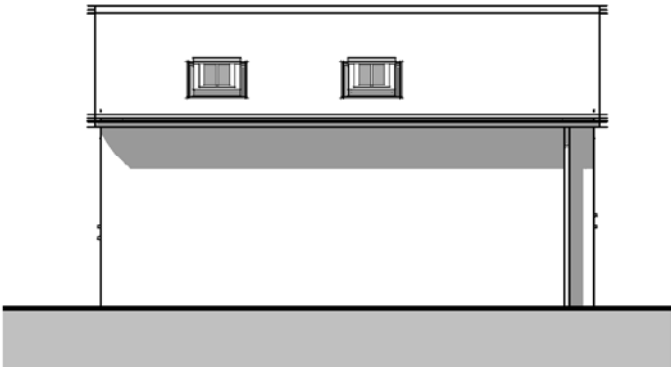

04 - Left Flank
1 : 100

Room Schedule		
Name	Area	Perimeter
Bedroom	7.05 m ²	10.6 m
C.E.L	20.40 m ²	19.5 m
Shower Room	4.95 m ²	9.5 m
store	0.85 m ²	3.7 m
Grand total: 4	33.25 m ²	43.4 m