





WEST ELEVATION
(SHOWING RELATIONSHIP TO LANSDOWNE COURT) 1:100



SOUTH ELEVATION 1:100

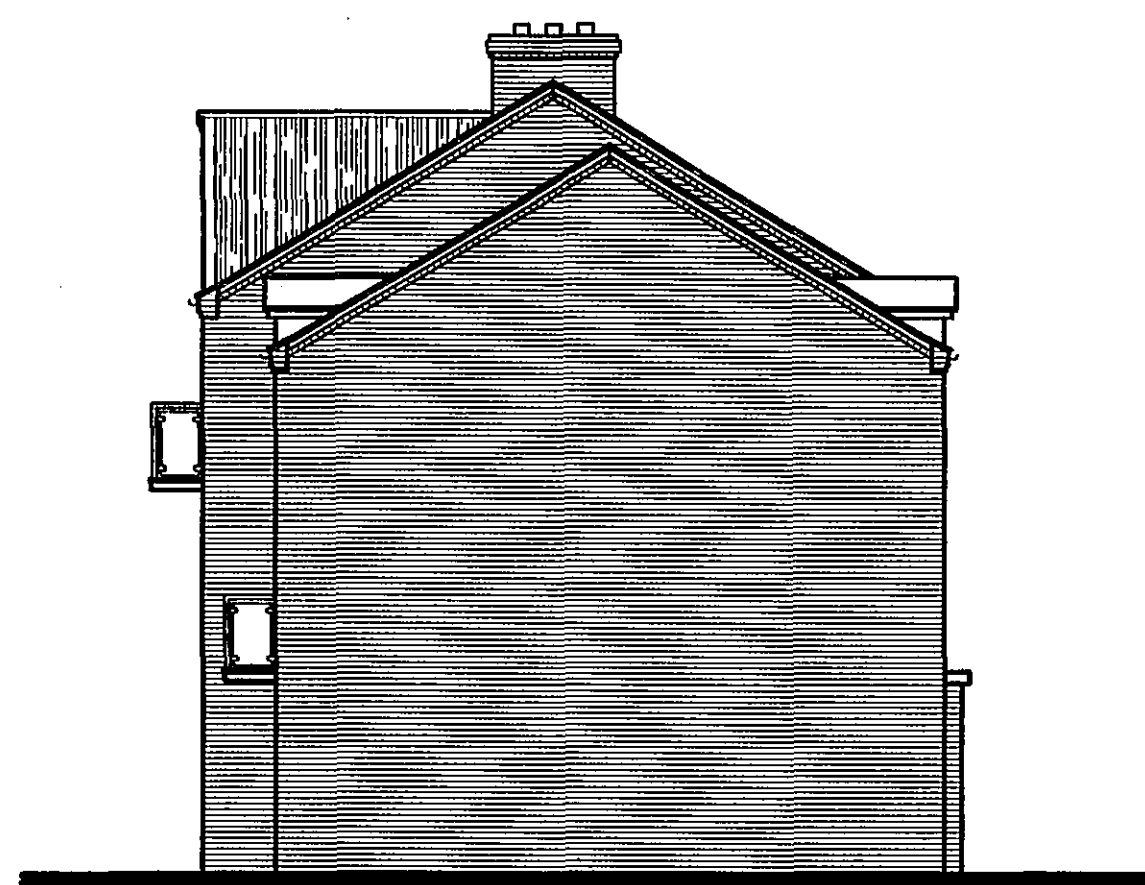

EAST ELEVATION 1:100

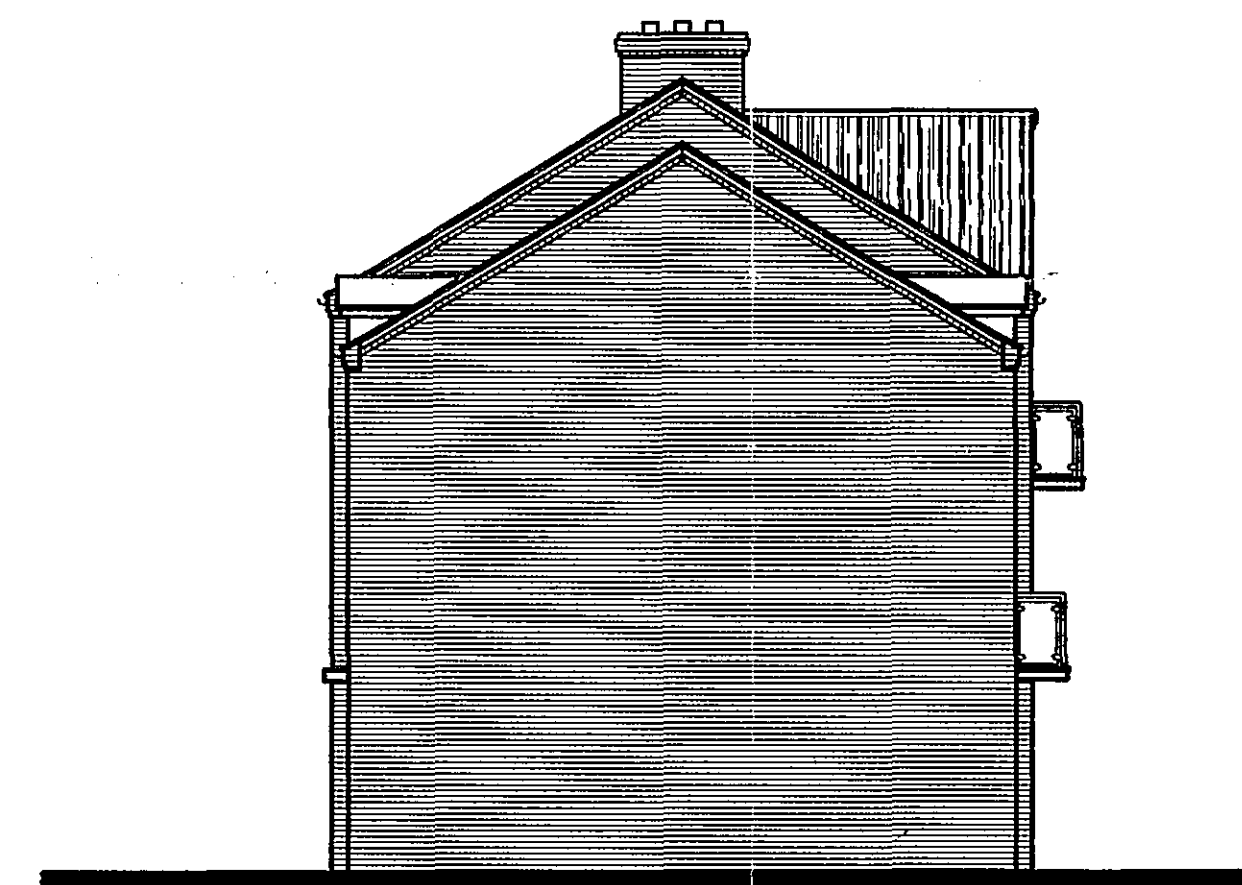

NORTH ELEVATION 1:100

PLANNING NOTES

3 Storey Dwellings

Walls:
Roof:
Windows:
Dormer Extensions:
Rainwater Goods:

Marshall Woodstock Bricks
Sandstone flat interlocking clay tiles - Black.
Stained wooden double glazed casement.
Proprietary GRP units with lead effect finish.
Black PVCu.

2 Storey Dwellings

Walls:
Roof:
Windows:
Rainwater Goods:

Marshall Kentish Mara Bricks
Sandstone flat interlocking clay tiles - Black.
Light Oak effect PVCu double glazed casement.
Black PVCu.

Boundary Walls

2 Storey Dwellings
Front Walls:

Marshall Kentish Mara Bricks
Black wrought iron railings

Side and Rear:

Marshall Kentish Mara Bricks

Boundary to
Lansdowne Court:

Marshall Woodstock Bricks

NOTES

LIMITATIONS

This drawing is limited in the amount of information contained and does not purport to contain a full specification of the works. It is solely for the purpose of obtaining Building Regulation approval. The drawing must not be used as a contract document alone.

DIMENSIONS

Do not scale from this drawing.

All dimensions are to be checked on site by the builder who shall take responsibility for measurements for construction and ordering purposes from commencement of site works.

Whilst every effort is made to ensure accuracy in dimensioning, measurements should be carefully checked to ensure compatibility with existing structures and features.

SUPERVISION

The works will not be supervised by Richard J Diggle or any representative thereof. It is the clients or their appointed agents responsibility to control workmanship, substitution of materials, adherence to specification, variations to contract etc.

STANDARDS

All materials to be new unless otherwise stated and all components and materials etc. to be used, fitted and installed in strict accordance with manufacturers instructions and relevant Code of Practice.

Materials shall conform to the appropriate British Standard Specification or BBA Certificate or European Code equivalent.

Preservative treatment to BS 5268 : Part A is to be carried out to all timber prior to delivery to site.

DETAILS / FOUNDATIONS

All details shown on this drawing including foundations, are based upon typical site conditions including soil of good bearing capacity.

Site soil surveys are recommended in respect of foundations to establish specific site conditions before foundation work is undertaken.

If adverse ground conditions are encountered, then the advice of a qualified structural engineer should be sought.

HEALTH AND SAFETY

The Employer / Client shall ensure that the selected contractor is conversant with and adopts all measures necessary to achieve compliance with Health and Safety legislation for Building Sites and Work Places.

The Employer / Client is advised that should the works need to comply with the Construction Design and Management Regulations, and independent Planning Supervisor will be required.

SCOPE OF THE WORKS

The works comprise all that is shown on the drawings and details. Any work that may not be specifically shown, but may reasonably be inferred as necessary to carry out the works will be deemed to be included.

SHDC
PLANNING & DEVELOPMENT
- 5 APR 2006
Ref. 0487106

Revisions

Richard J Diggle
Building Design Consultant

184 Broad Gate
Weston Hills
Spalding
Lincs
PE12 6DQ

Telephone/Fax: 01406 380652
Mobile: 07771 621902
E-mail: richard@diggle.biz

Client
COLEMAN BUILDERS LTD

Project
**RESIDENTIAL DEVELOPMENT
WELLANDSIDE LOCK
26 ROMAN BANK
SPALDING**

Drawing
DETAIL DRAWING

ELEVATIONS

Scale Date
1:100 February 2006

Drawing Number
448-104

DETERMINED
PLAN