

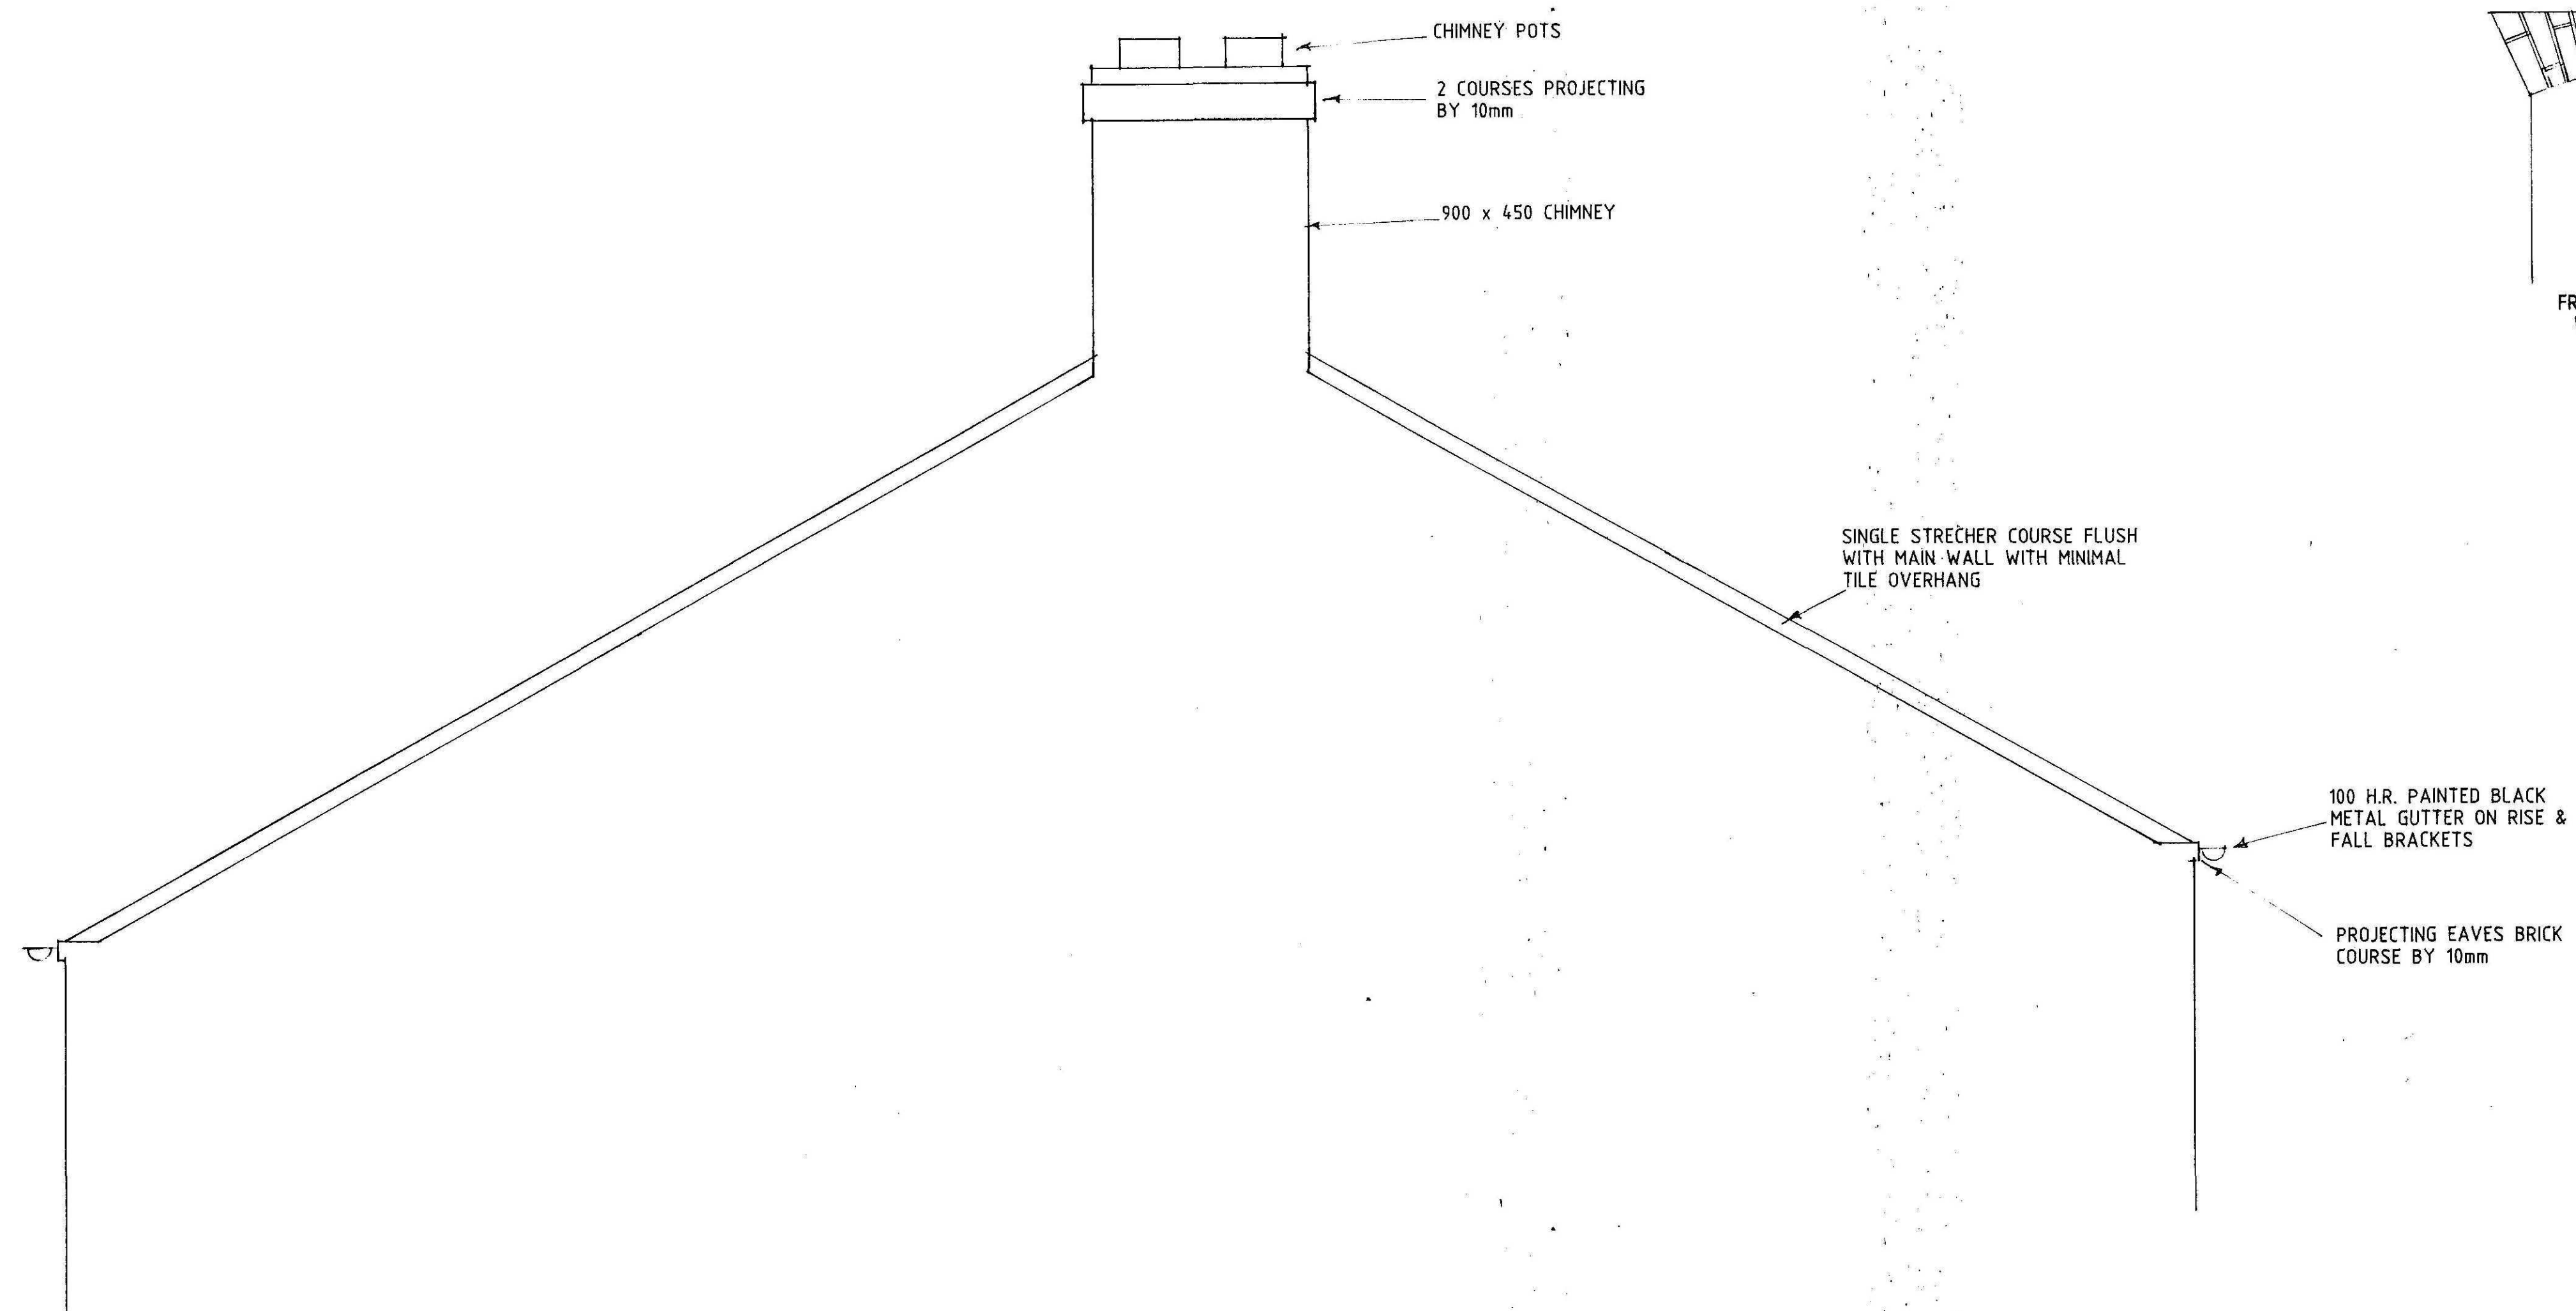



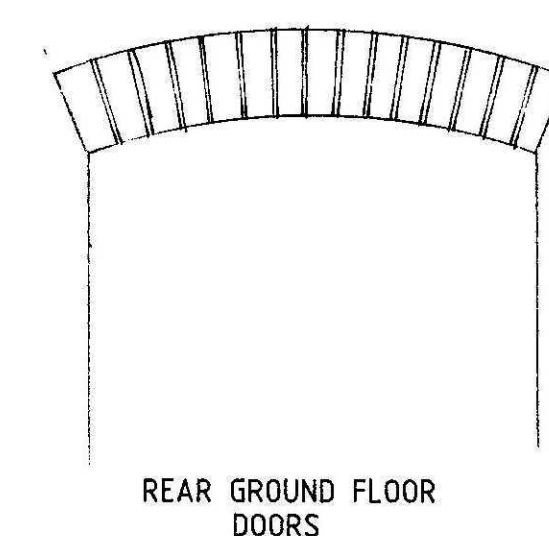


EAVES / VERGE / CHIMNEY DETAIL

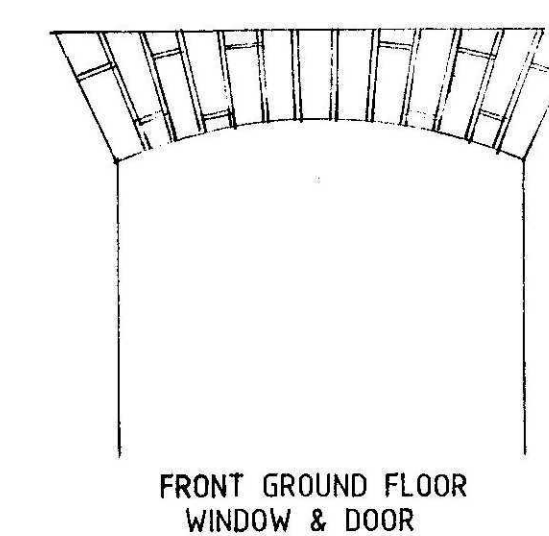

0.215

WINDOW HEAD DETAILS

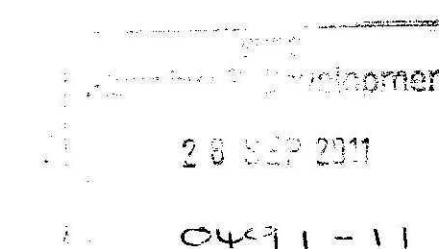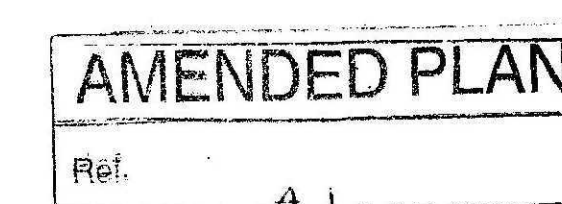

A - DESIGN ALTS - 23.9.11

Status
DESIGN
CONSULTANTS IN ARCHITECTURE & PLANNING

PROPOSED SEMI-DETACHED HOUSE TO REPLACE GARAGE AT 64 DOUBLE STREET, SPALDING FOR

MRS. N. OWEN.

DETAILS

1:20

MAY-11

SD05-083/6

B.GILHAM.

2 Edinburgh Walk, Holbeach,
Spalding, Lincs. PE12 7AP
Tel: 01406 424343 Fax: 01406 490702

