




FRONT

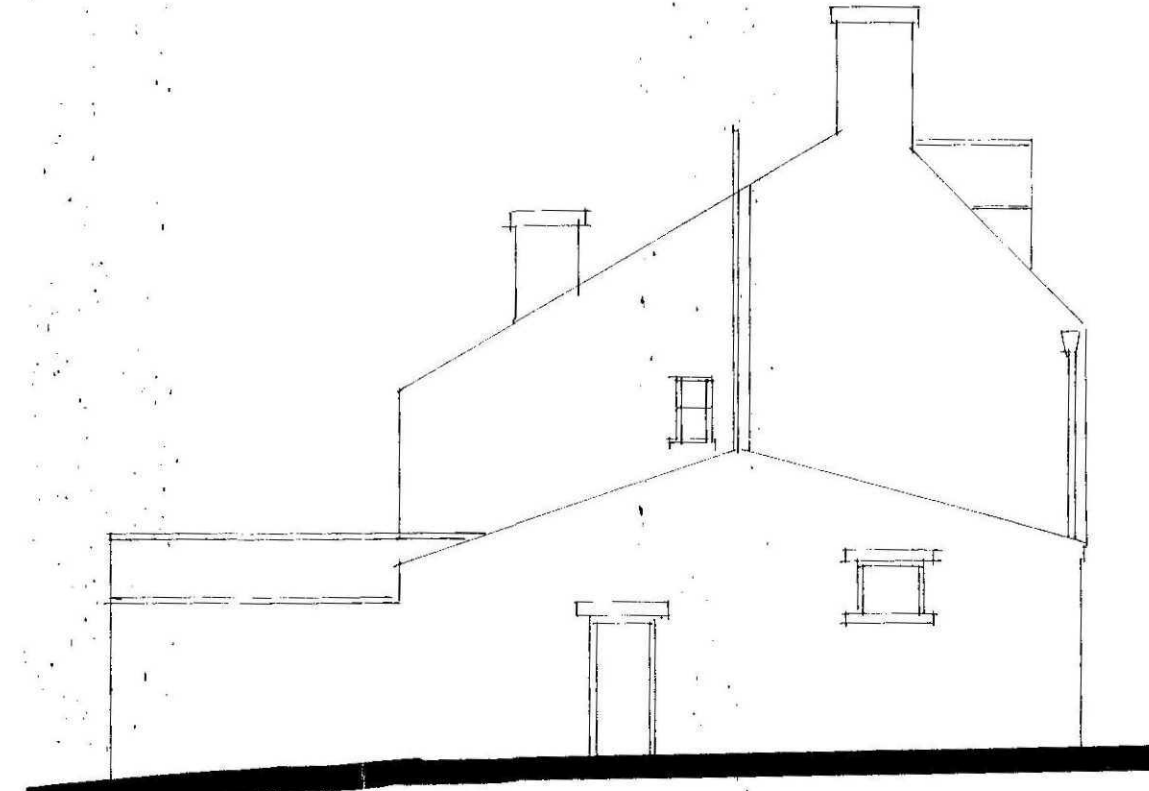

SIDE



REAR

SHOC
Planning & Development
27 JUN 11
Ref: 0492-11

A - ALTS - 17.5.11

Status
DESIGN
CONSULTANTS IN ARCHITECTURE & PLANNING

PROPOSED SEMI-DETACHED
HOUSE TO REPLACE
GARAGE AT 64 DOUBLE
STREET, SPALDING FOR

MRS. N. OWEN.

ELEVATIONS AS EXISTING

1:100

SD05-083/3

JAN-06

B.GILHAM.

2 Edinburgh Walk, Holbeach,
Spalding, Lincs. PE12 7AP.
Tel: 01406 424343 Fax: 01406 490702

