


NOTES

1. CONTRACTORS MUST CHECK ALL DIMENSIONS ON SITE. ONLY FIGURED DIMENSIONS ARE TO BE WORKED FROM. DISCREPANCIES MUST BE REPORTED TO THE ARCHITECT OR ENGINEER BEFORE PROCEEDING. © THIS DRAWING IS COPYRIGHT
2. REPRODUCED FROM OS SITEMAP © BY PERMISSION OF ORDNANCE SURVEY © ON BEHALF OF THE CONTROLLER OF HER MAJESTY'S STATIONERY OFFICE. © CROWN COPYRIGHT 2008-ALL RIGHTS RESERVED. LICENCE NUMBER 100007126.

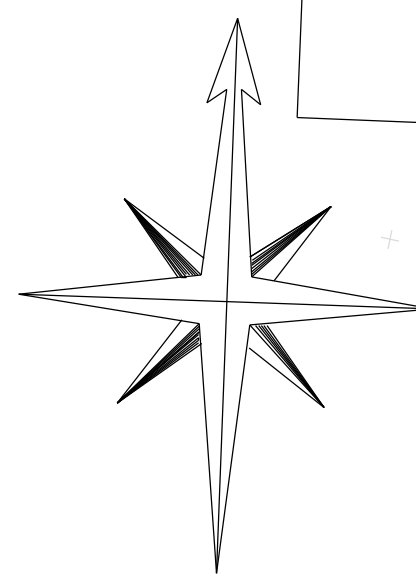

External Works Key

- CBF 1.5m high timber close boarded fence with 0.3m high lattice panel on top to give overall height of 1.8m. Privacy to panel to rear of houses to be 1.2m x 1.8m close boarded.
- Paving slabs to form private paths overall width of 900mm with 1.2m x 0.9m level platform to front doors. Rear paths to be 600mm wide set a minimum 100mm off the building. Unpaved margins between path edges and fences/houses/ to be filled with shingle. Also between parking bays and fences.
- 1.8 x 1.8m patio
- 600mm slatted area for refuse storage
- Gate
- PD Personal Garage Door
- Refuse Collection Point
- Flush PCC Edgings 50 x 150mm (Type EF) to private driveways & parking bays
- Roads and driveways to be blacktop surfacing. Parking spaces in parking courts to be delineated with a white lining T on tarmac at the front and rear of the space.
- Private lighting column to match specification on adoptable roads
- Bollard Light

REVISION	DESCRIPTION	DRAWN	CHECKED	DATE
PRELIMINARY	INFORMATION	TENDER	CONSTRUCTION	AS BUILT

WOODS HARDWICK ARCHITECTS, ENGINEERS AND DEVELOPMENT CONSULTANTS

15-17 GOLDENITON ROAD
BURNHAM
LINCOLN
LN4 3AH
T. 44 (0)1224 20862
F. 44 (0)1224 20864
WWW.WOODSHARDWICK.COM

TITLE Wygate Park
SPALDING (Phase 5)

SCALE: 1:200 @ A0 DATE: FEBRUARY 2014 DRAWING: CHW, CDB

17148/2017