



THIS DRAWING IS FOR THE
PURPOSE OF OBTAINING
PLANNING PERMISSION ONLY

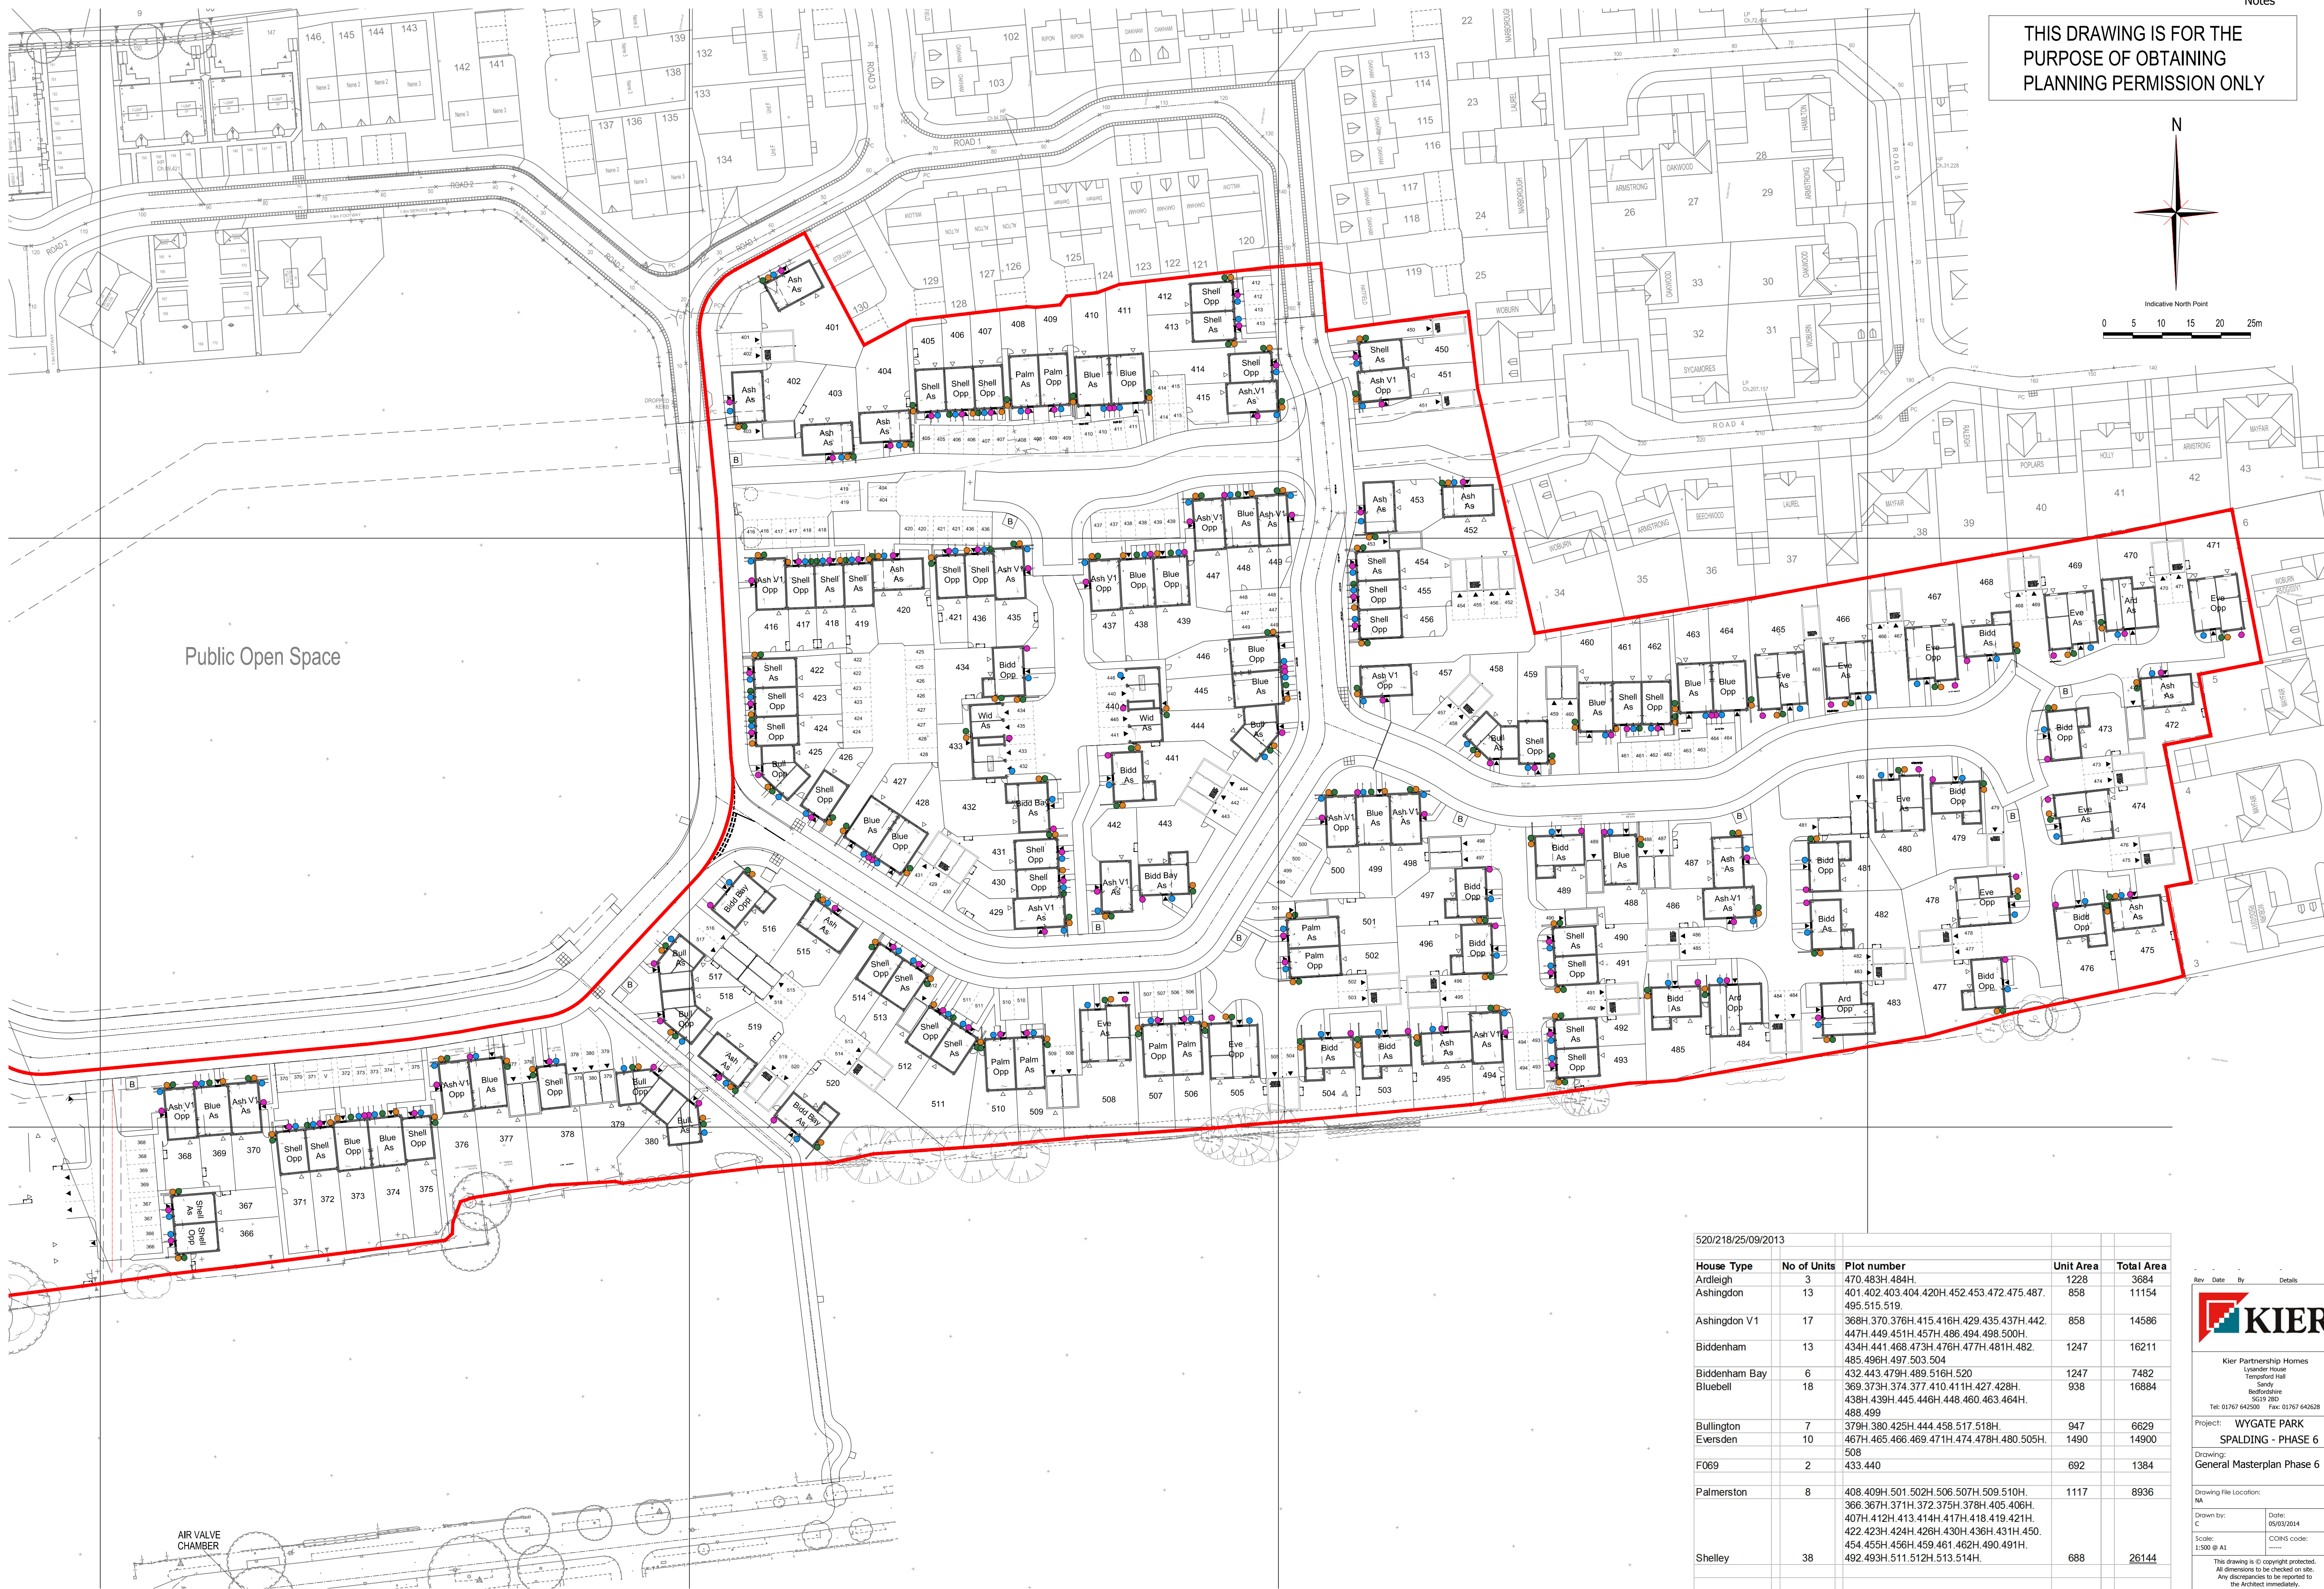

520/218/25/09/2013				
House Type	No of Units	Plot number	Unit Area	Total Area
Ardleigh	3	470.483H.484H.	1228	3684
	13	401.402.403.404.420H.452.453.472.475.487.495.515.519.	858	11154
	17	368H.370.376H.415.416H.429.435.437H.442.447H.449.451H.457H.486.494.498.500H.	858	14586
Ashington V1	13	434H.441.468.473H.476H.477H.481H.482.485.496H.497.503.504.	1247	16211
Biddenham	6	432.443.479H.489.516H.520.	1247	7482
	18	369.373H.374.377.410.411H.427.428H.438H.439H.445.446H.448.460.463.464H.488.499.	938	16884
Biddenham Bay	7	379H.380.425H.444.458.517.518H.	947	6629
Bluebell	10	467H.465.466.469.471H.474.478H.480.505H.508.	1490	14900
Bullington	2	433.440.	692	1384
Eversden	8	408.409H.501.502H.506.507H.509.510H.366.367H.371H.372.375H.378H.405.406H.407H.412H.413.414H.417H.418.419.421H.422.423H.424H.426H.430H.436H.431H.450.454.455H.456H.459.461.462H.490.491H.492.493H.511.512H.513.514H.	1117	8936
Palmerston	38		688	26144
Shelley				
Total	135			127994

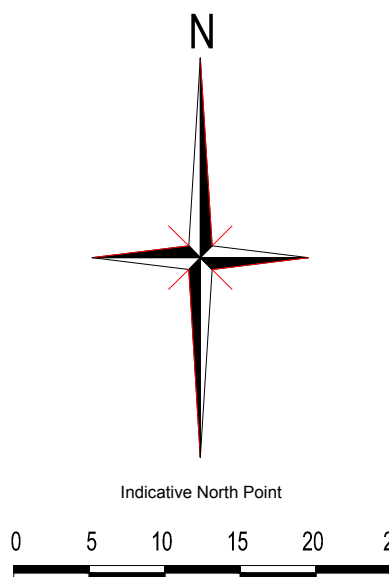

Kier Partnership Homes
Lysander House
Templeford Hall
Sandy
Bedfordshire
SG19 2BD
Tel: 01767 642500 Fax: 01767 642628

Project: WYGATE PARK
SPALDING - PHASE 6
Drawing: General Masterplan Phase 6

Drawing File Location:
NA
Drawn by: C
Scale: 1:500 @ A1
Date: 05/03/2014
COINS code:

This drawing is © copyright protected.
All dimensions to be checked on site.
Any discrepancies to be reported to
the Architect immediately.
This drawing should not be scaled.

Drawing no: 4026-101 Revision: