
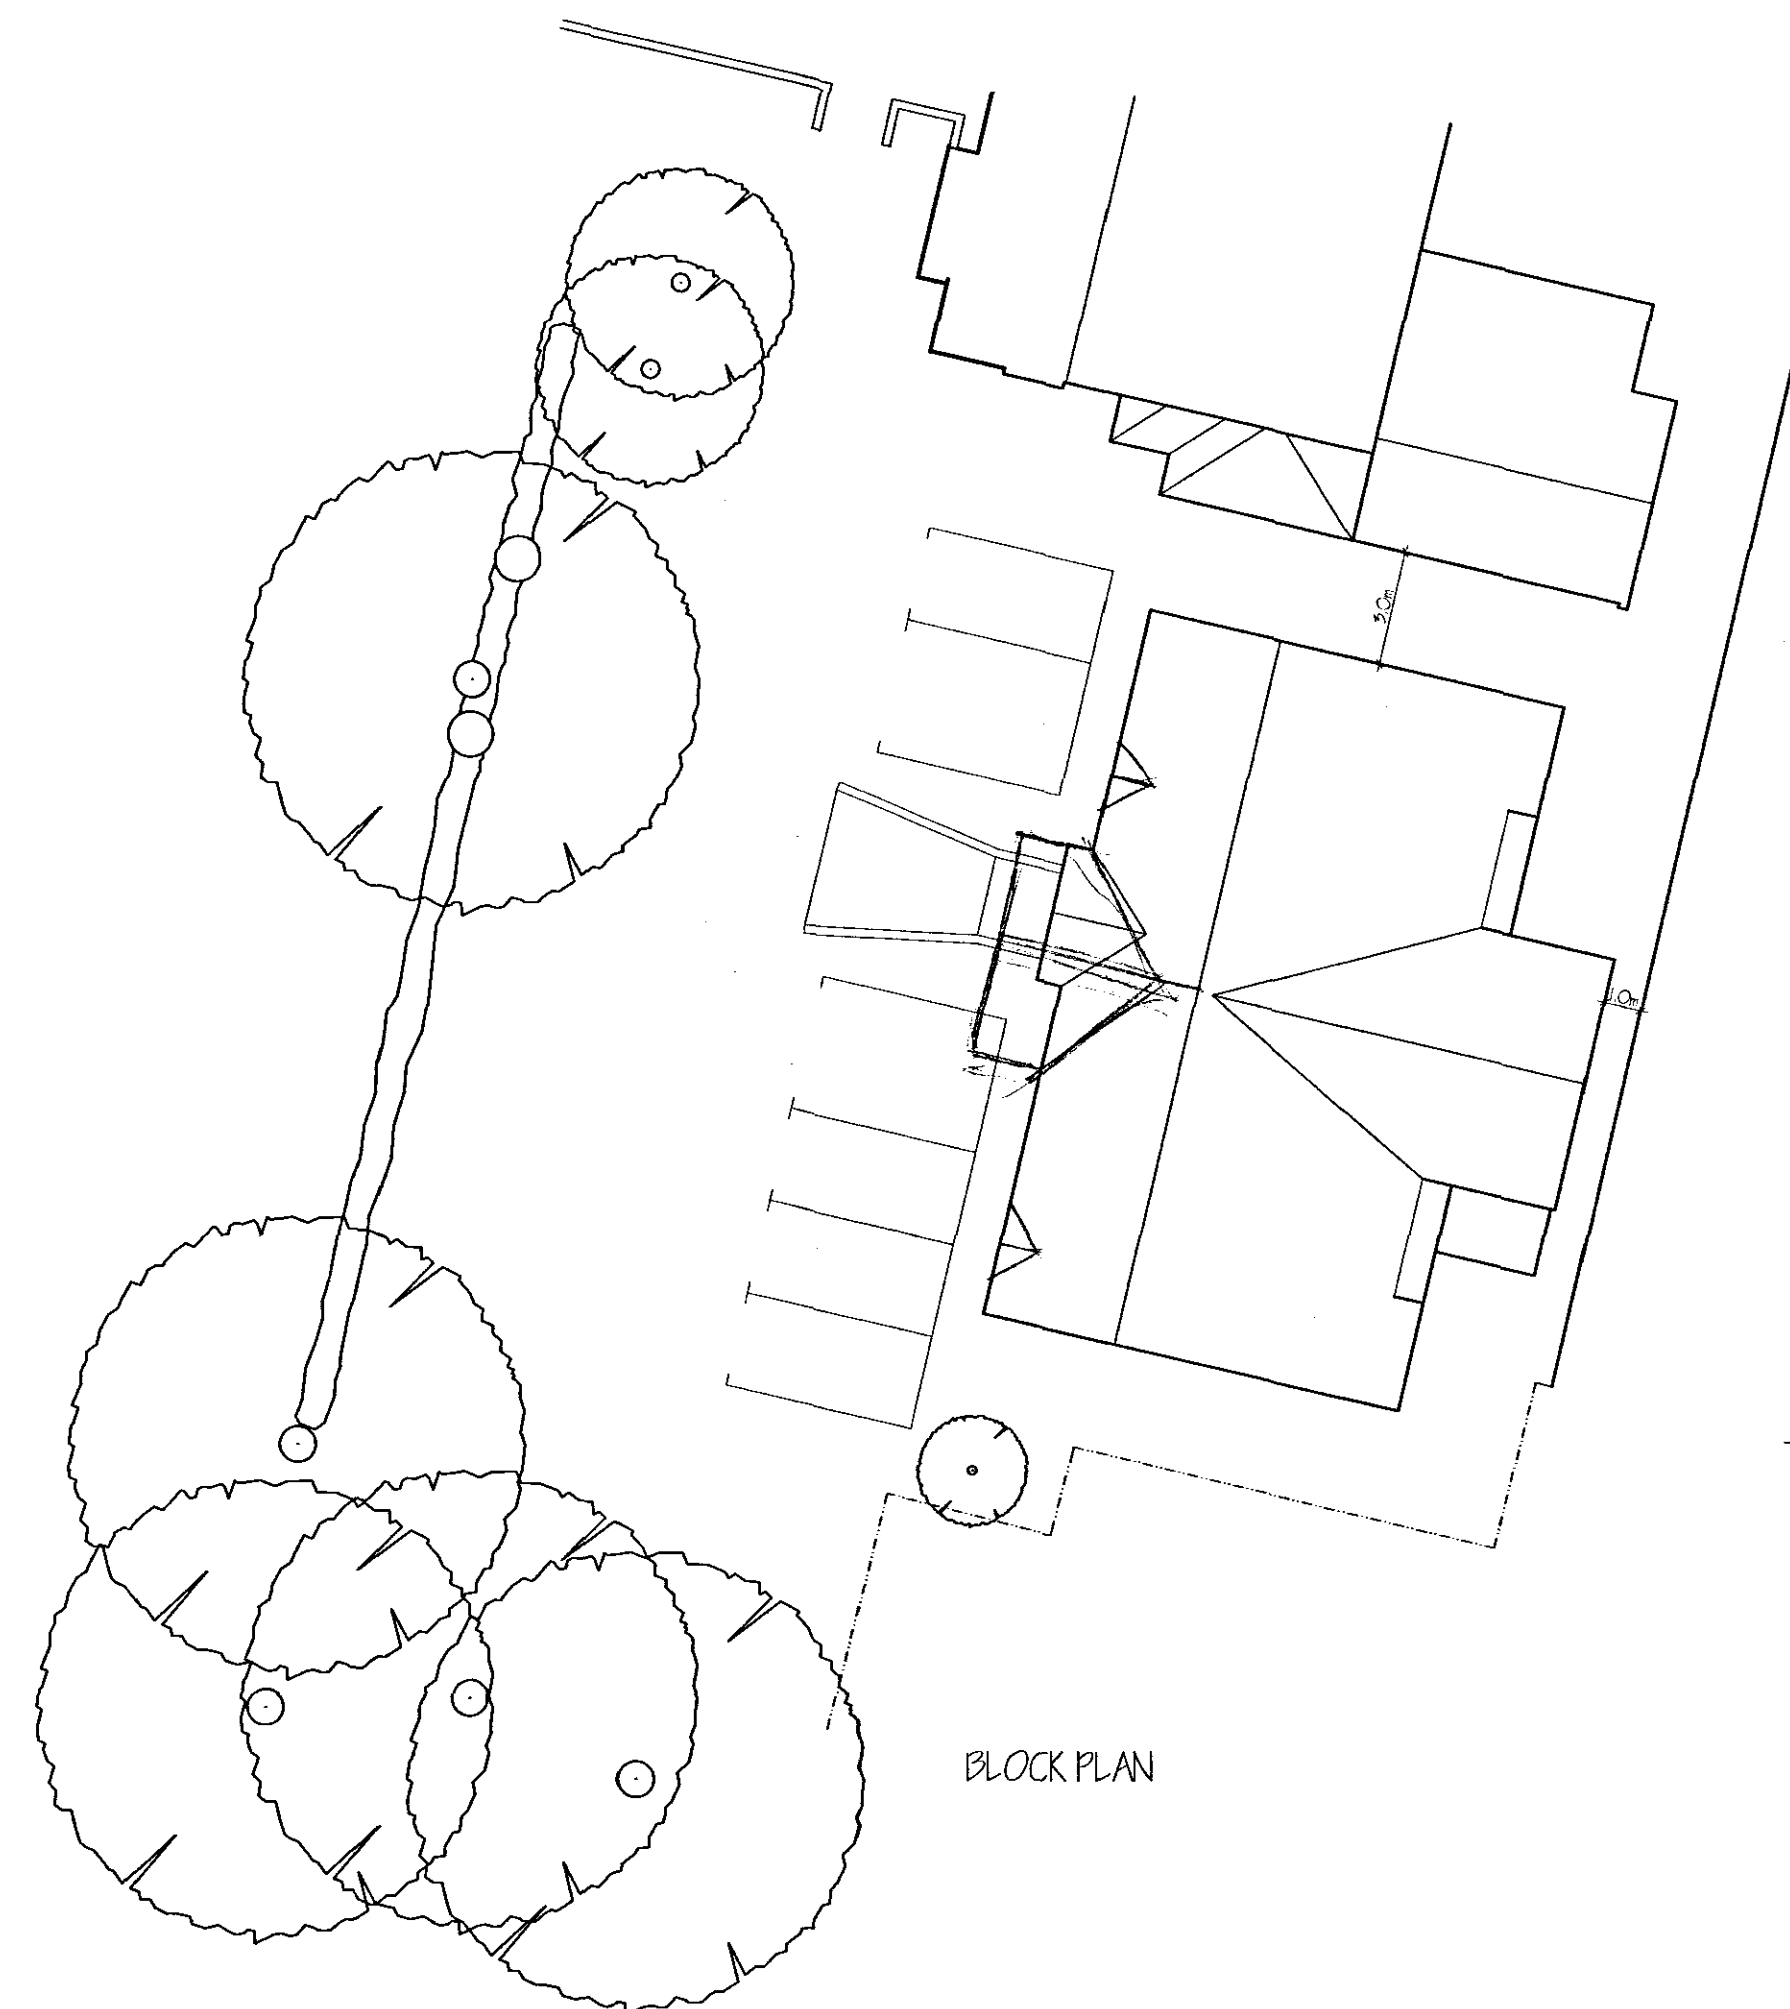
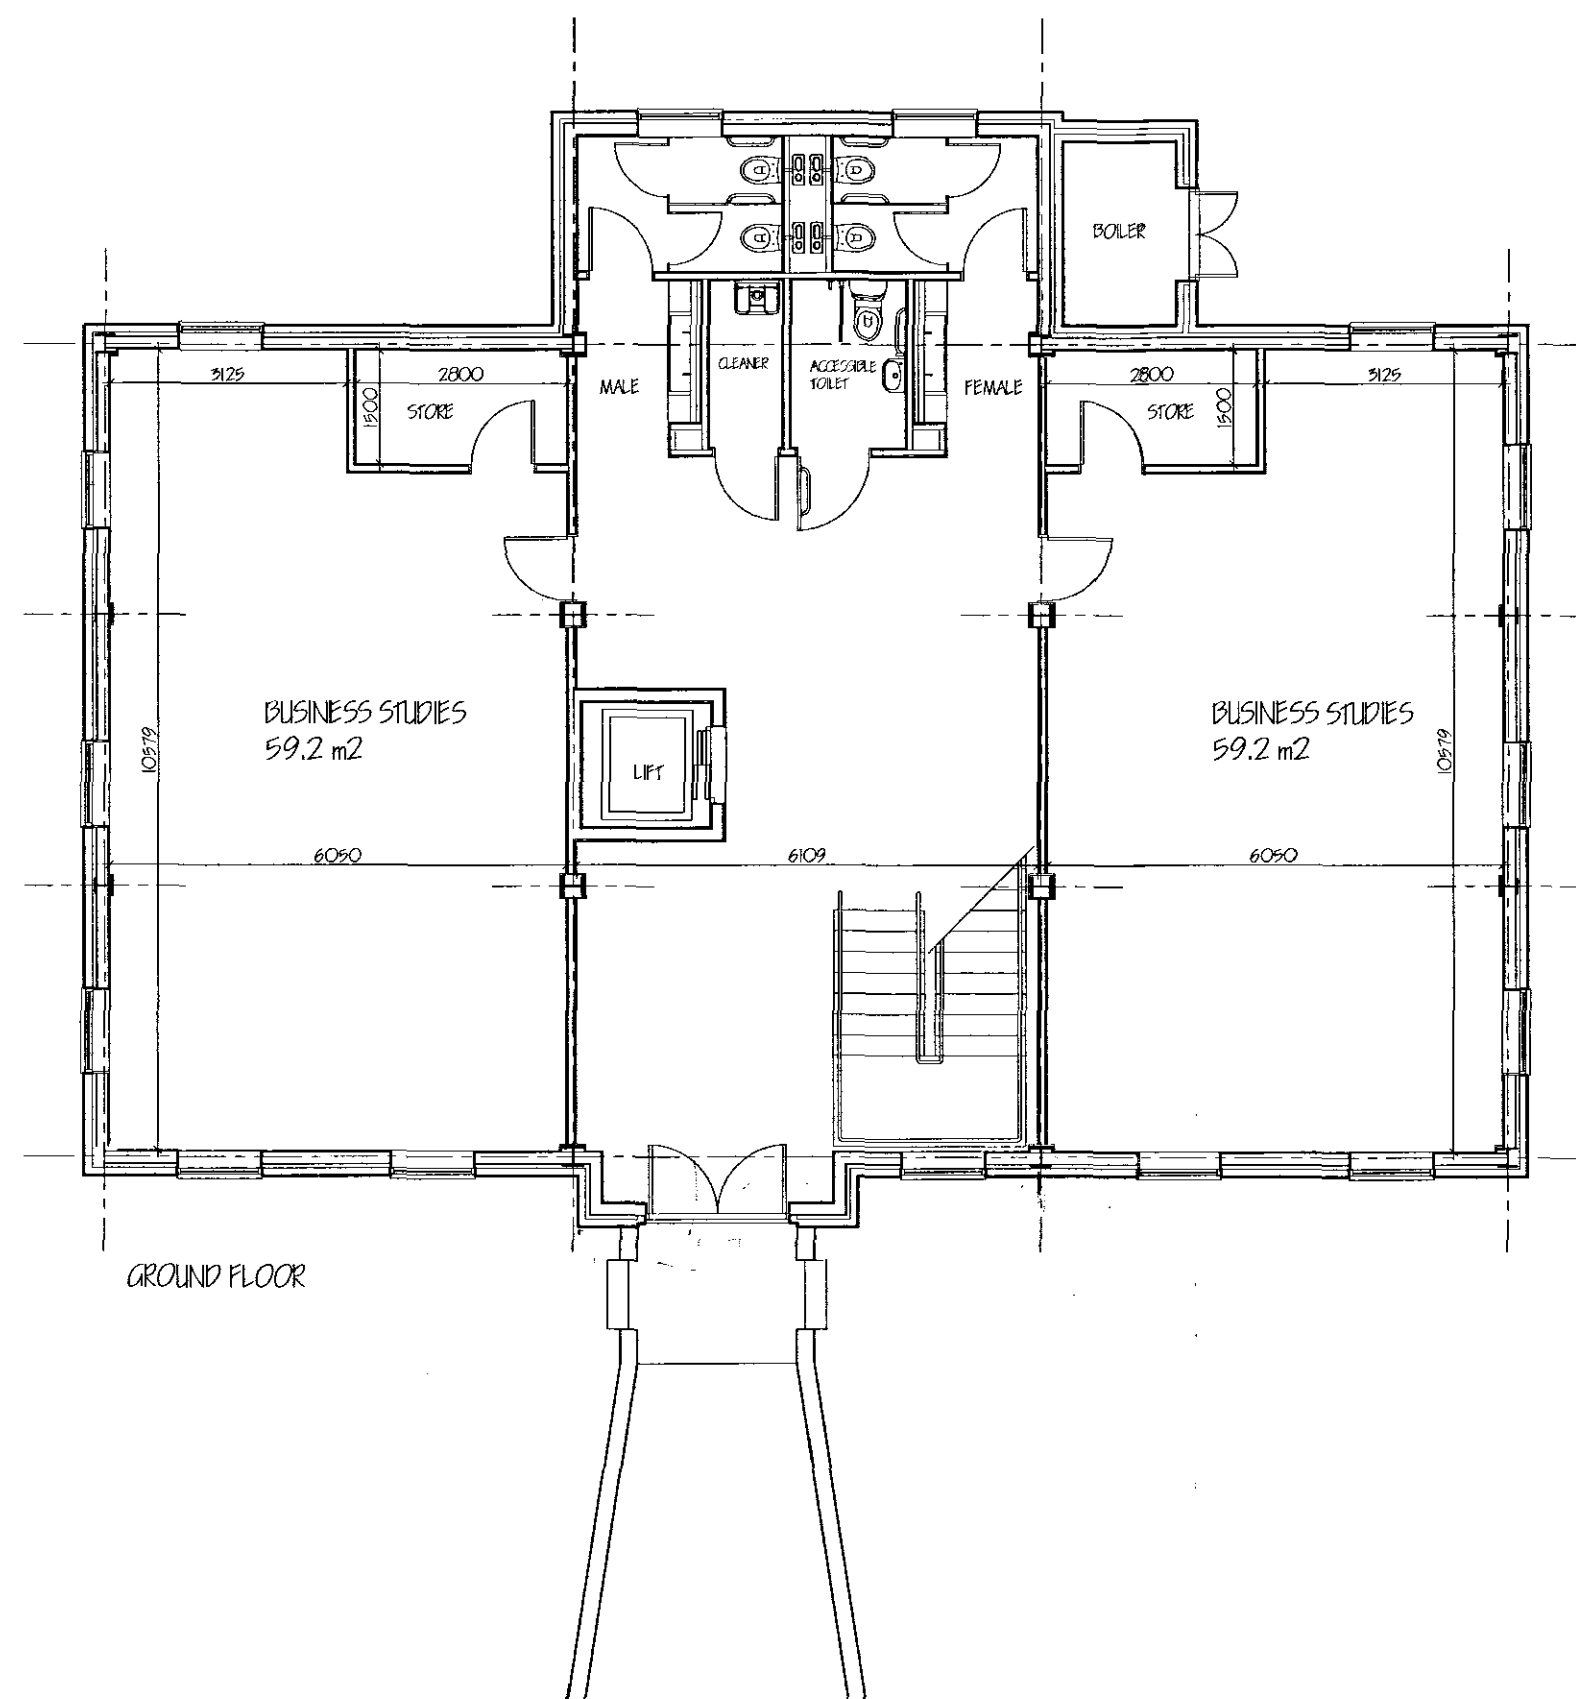
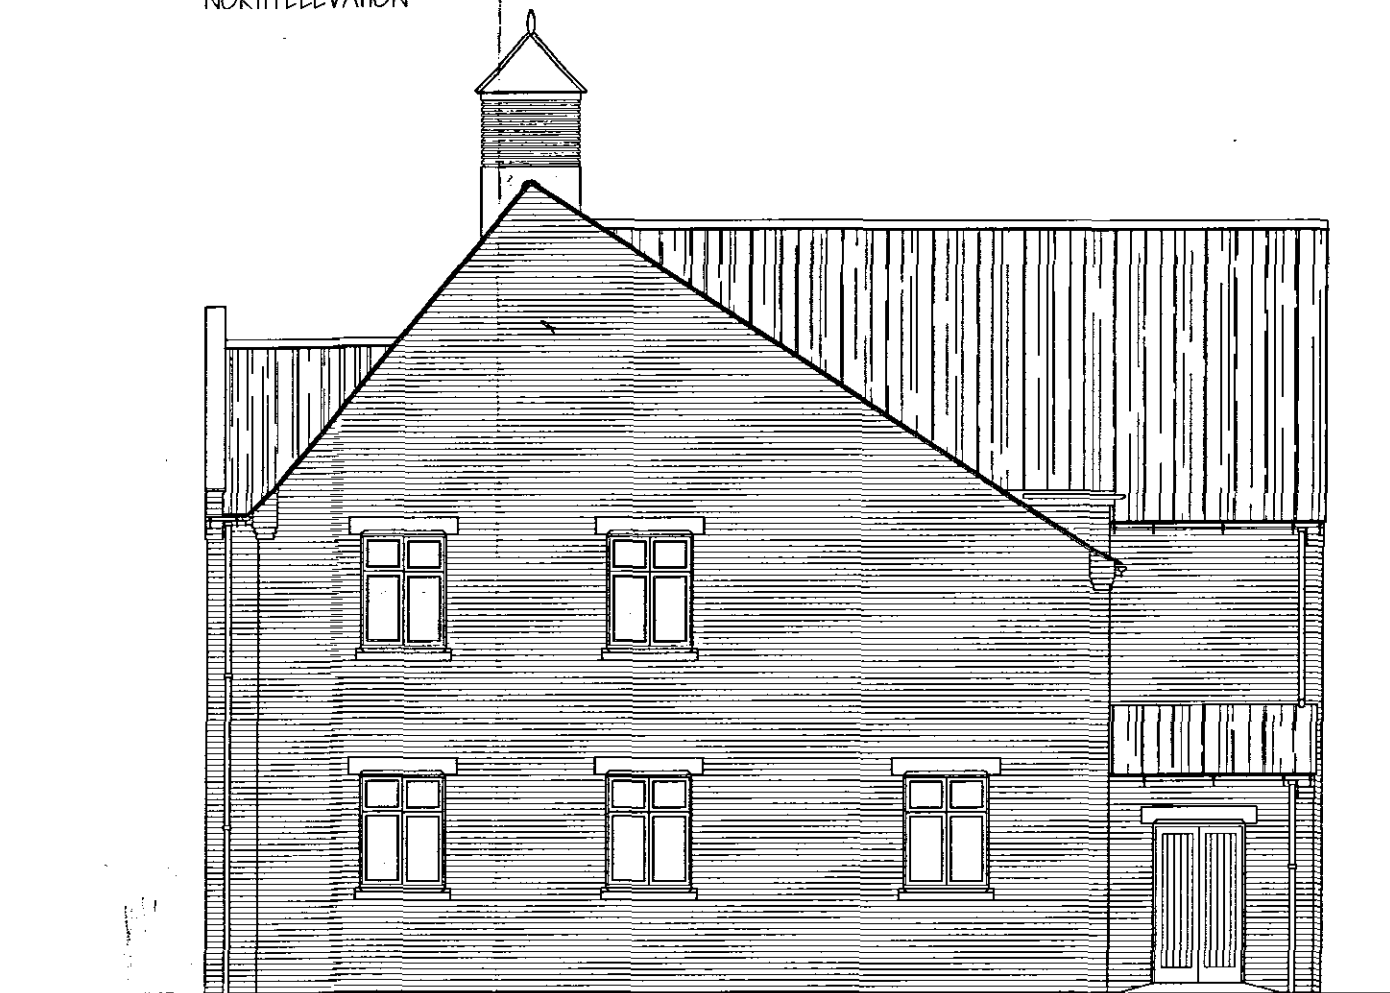
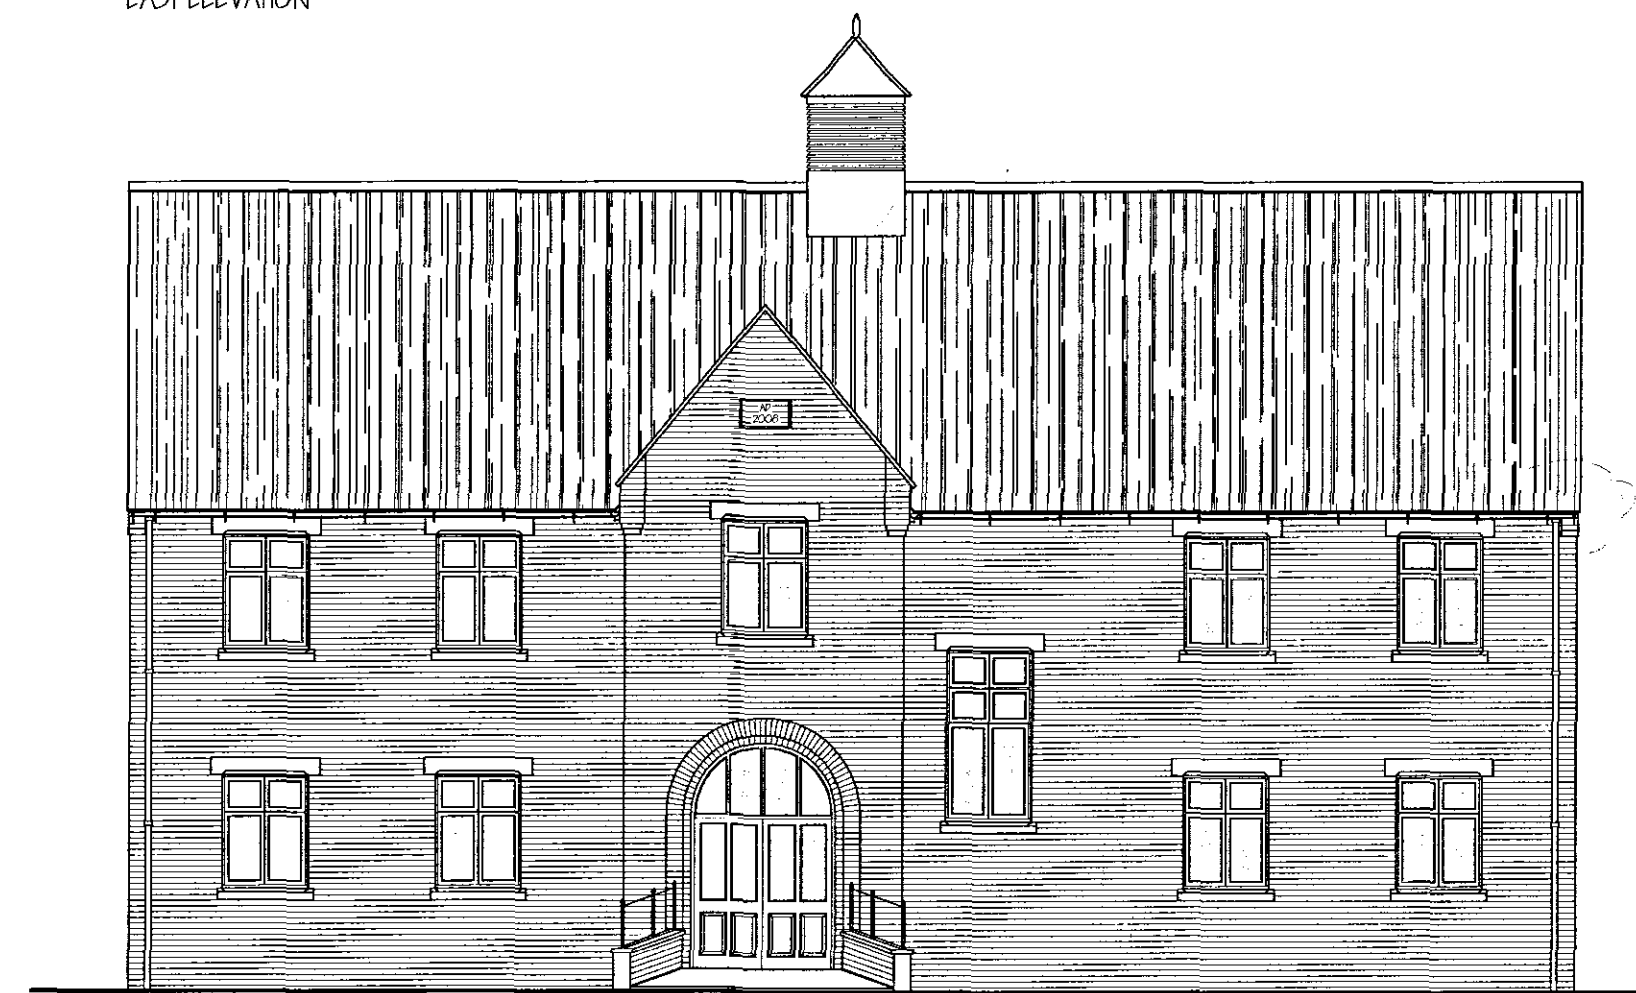
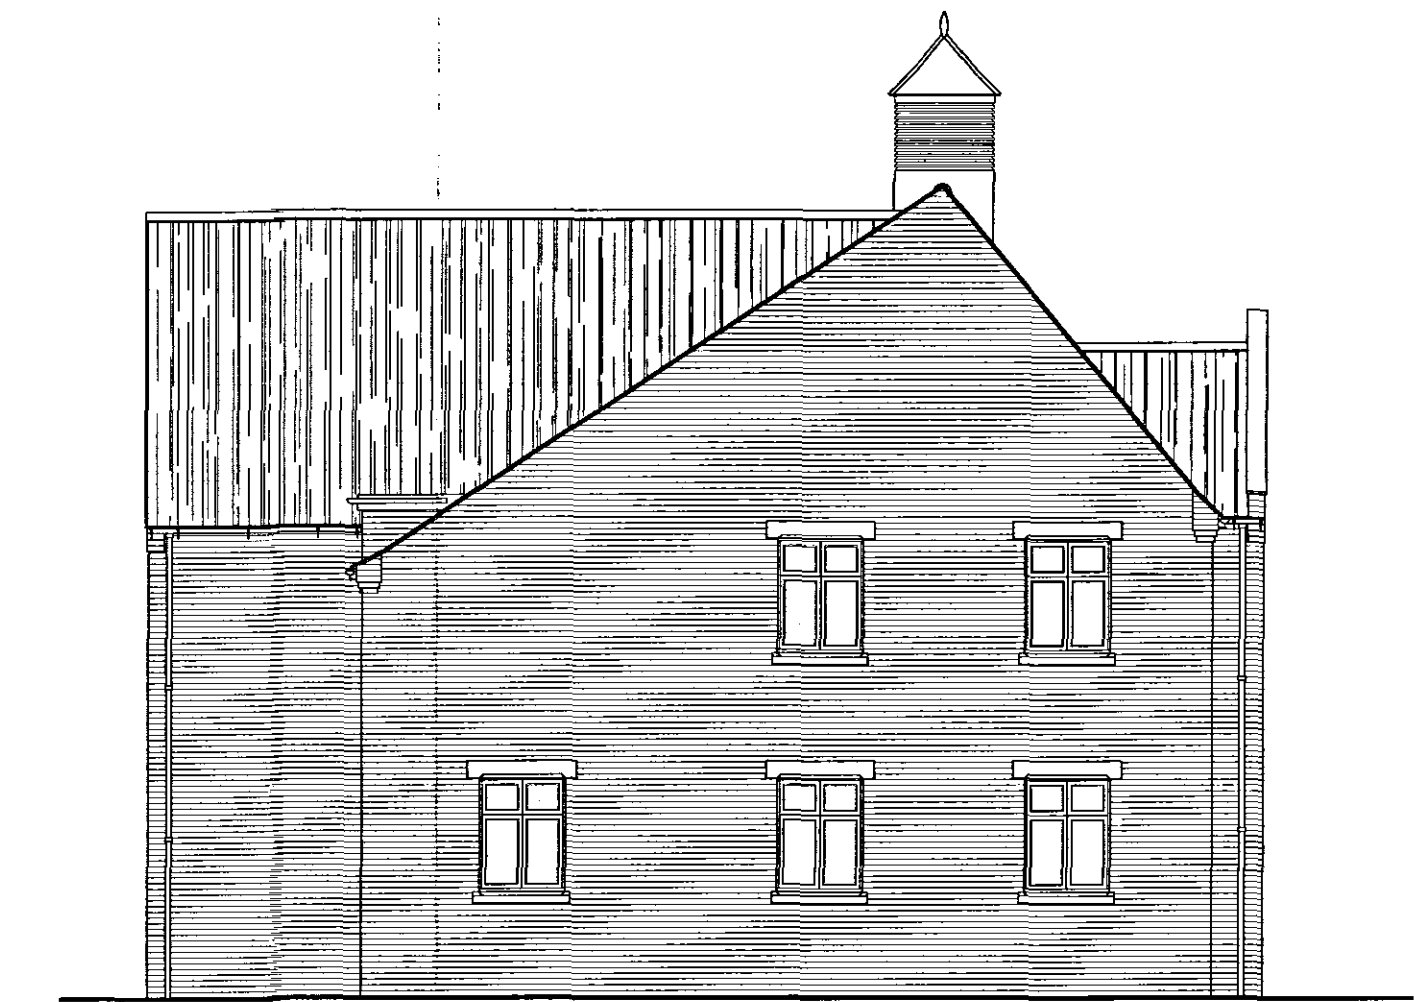


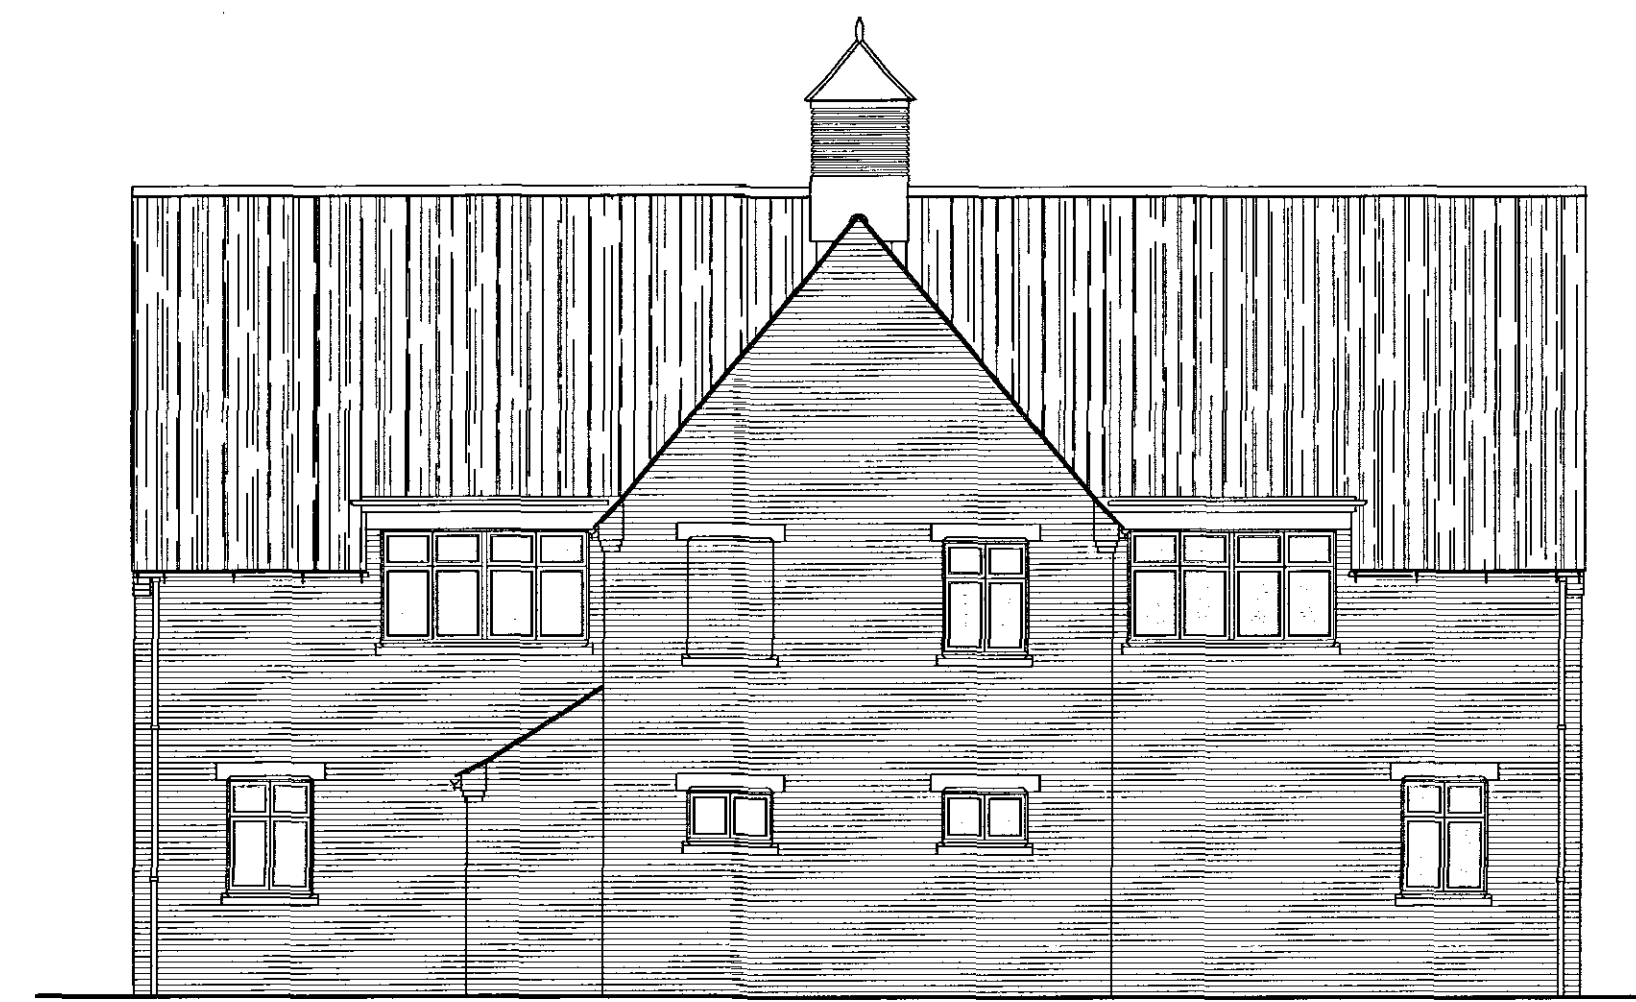

# Langwith Builders Limited

registered office  
72 Church Street  
Holbeach  
Spalding  
Lincolnshire PE12 7LL

tele: Holbeach (01406) 425766  
fax: Holbeach (01406) 425766

## Amendments

© Copyright Reserved

**Client**

SPALDING ROYAL FREE GRAMMAR SCHOOL

Job

### Drawing

**Scale**

Date \_\_\_\_\_

---

No.

Ref.