


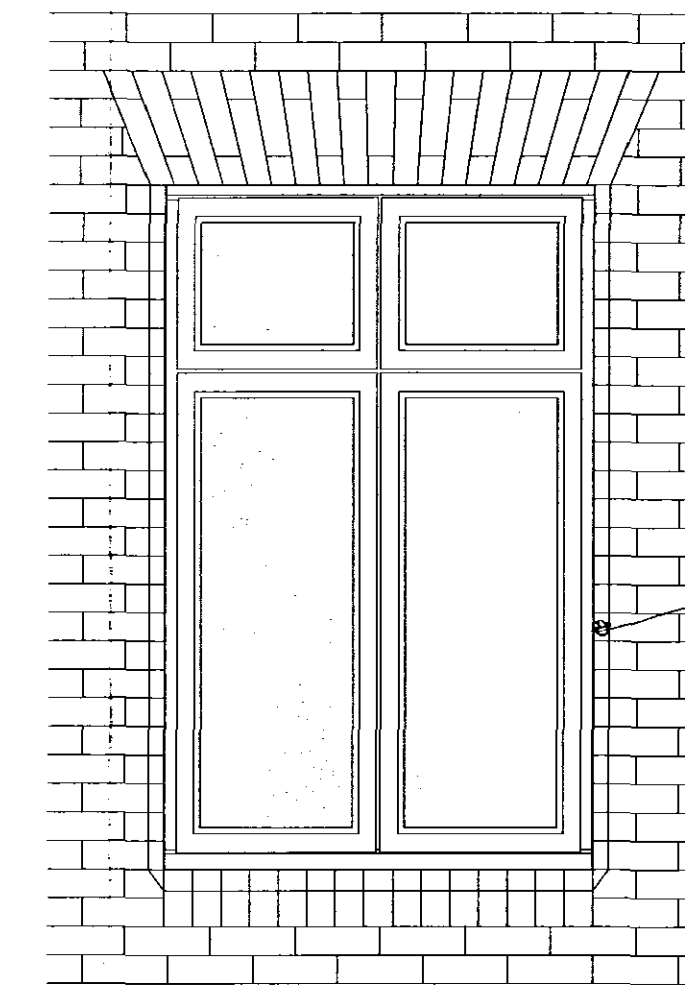


WEST ELEVATION



1:20



SOUTH ELEVATION

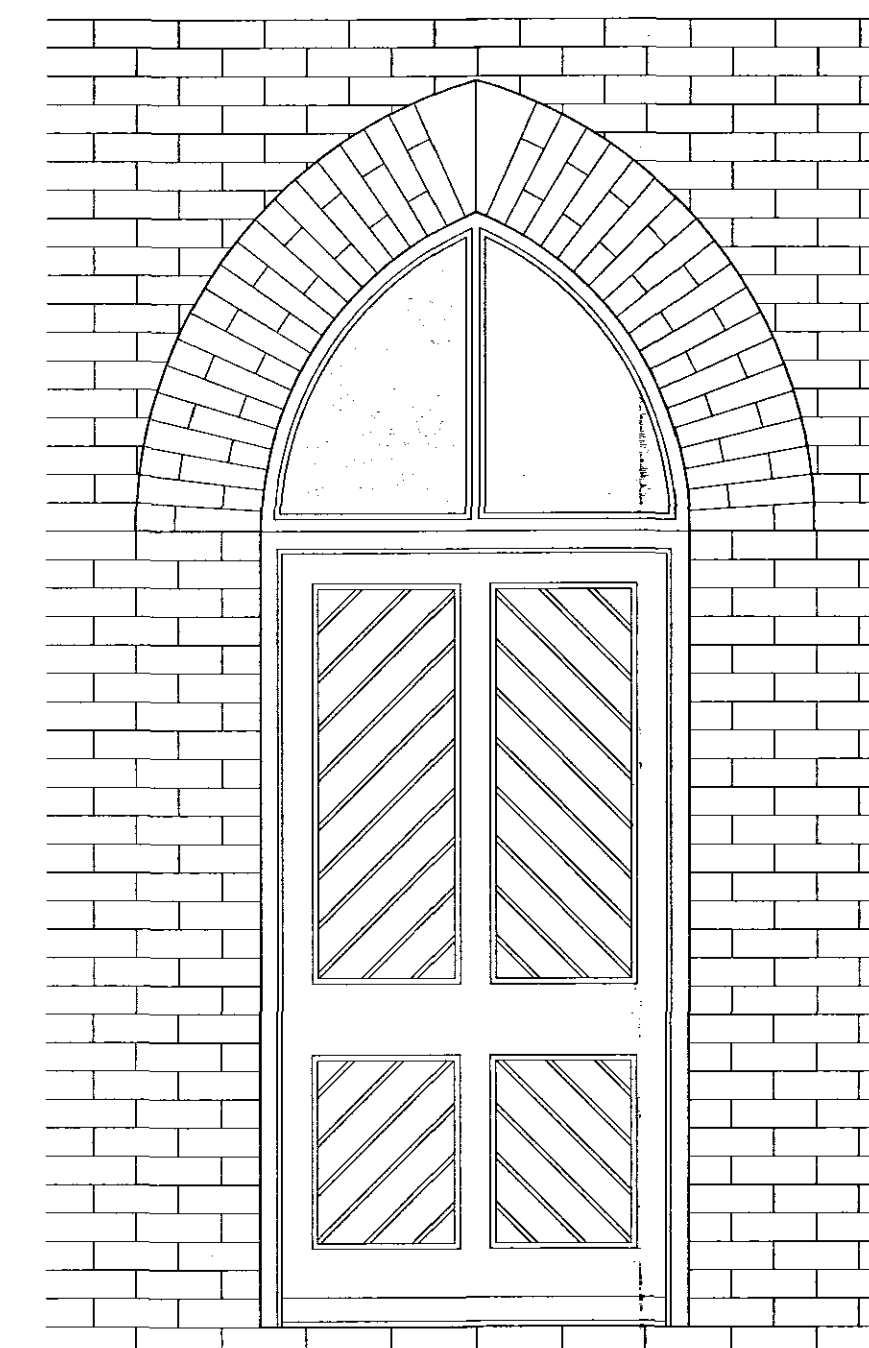

1:20

Langwith Builders Limited

registered office
72 Church Street
Holbeach
Spalding
Lincolnshire PE12 7LL
tele: Holbeach (01406) 425766
fax: Holbeach (01406) 425766

Amendments

© Copyright Reserved

Client

SPALDING ROYAL FREE GRAMMAR SCHOOL

Job

Drawing

Scale

Date

No.

Ref.