




- No. Notes.
1. All dimensions to be verified on site by GENERAL CONTRACTOR and any discrepancies to be brought to the attention of the Architects prior to commencing work or setting out or preparing shop drawings.
 2. Drawings not to be scaled. Work to figured dimensions only.
 3. Copyright SAUNDERS BOSTON LIMITED. All rights reserved. This drawing remains the property of SAUNDERS BOSTON LIMITED at all times and may not be reproduced or copied in whole or in part without their prior written consent.
 4. This drawing and related specifications are for use only in the stated location.

EXISTING TREE (APPROX LOCATION)

PROPOSED TREE

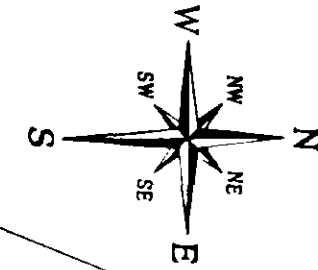

SHDC
Planning & Development
23 APR 2003
Ref: 0498/03

SHDC
Planning & Development
17 APR 2003
Ref:

C	Plots 1 & 2 related to suit. Notes added to plan.	25.03.03	R.M.H.
B	Rotary clothes line added to Plot 14.	13.03.03	R.M.H.
A	Housing updated.	03.02.03	R.M.H.
No.	Revision	Date	Initials

Chartered Architects
Office House
33 Parkside
Cambridge CB1 1JE
Tel: (01223) 387733
Fax: (01223) 387840
E-mail: office@saundersboston.co.uk

Saunders Boston

Client: FE Peacock

Job: Green Lane, Spalding

Drawing: Site Plan
General Arrangement

Scale: 1:250 (A1 drawing)
Date: 19/08/02
Drawn: RJP

NENE HOUSING
SOCIETY
DEVELOPMENT