


WELCOME WALL - Scale 1:50
Location South Elevation (Shopfront)

Di-bonded graphics on aluminium panels.
Branding panels applied to external wall, side
of entrance lobby below canopy.

W1 x 1

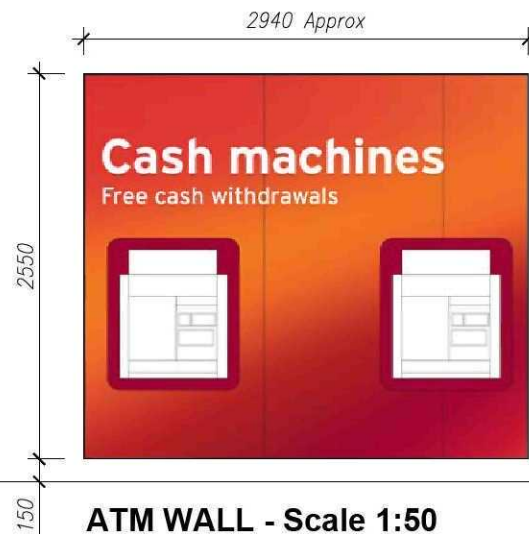

ATM WALL - Scale 1:50
Location South Elevation (Shopfront)

Di-bonded graphics on aluminium panels.
Branding panels applied to external wall, face of
existing feature tower below canopy.

W2 x 1

NOTES:

DO NOT SCALE FROM THIS DRAWING.
VERIFY ALL DIMENSIONS AND SETTING OUT ON SITE.
NOTIFY ANY DISCREPANCIES TO THE ARCHITECT.
FOR STRUCTURAL INFORMATION, REFER TO
STRUCTURAL ENGINEER'S DRAWINGS.
FOR M&E INFORMATION, REFER TO M&E ENGINEER'S
AND SUB-CONTRACTOR'S DRAWINGS.
FOR HEALTH & SAFETY INFORMATION, REFER TO
HEALTH & SAFETY RISK ASSESSMENTS.

TO BE READ IN CONJUNCTION WITH FOLLOWING
HCD DRAWINGS:-

- PL40 - EXISTING SITE PLAN
- PL41 - EXISTING STORE ELEVATIONS
- PL42 - PROPOSED STORE ELEVATIONS
- PL43 - PROPOSED SITE SIGNAGE LOCATION PLAN
- PL44 - PROPOSED TOTEM SIGNAGE DETAILS

REVISION: * BY: SDH CHECKED: DUW DATE: 24/06/2011
ISSUED FOR PLANNING.

PLANNING

PLOT DATE:

for

Sainsbury's

base build services

CLIENT:

**STORE EXTENSION
HOLLAND RETAIL PARK
SPALDING**

PROJECT:

**SIGNAGE DETAILS
WELCOME WALLS**

DRAWING:
DRAWN BY: SDH SCALE: 1:50 A3 DATE: APRIL 2011

Hadfield Cawkwell Davidson

17 Broomgrove Rd, Sheffield, S10 2LZ. T 0114 266 8181 F 0114 266 6246 www.hcd.co.uk

Architecture | Engineering | Interior Design | Masterplanning | Urban Design

DISCIPLINE: ARCH JOB NO: 2010-131 DRAWING NO: PL45 REV: *

S:\Architecture\2010-131\Drawings\Plot Sheets\Signage\Planning\PL45_Proposed Signage Details Welcome Walls.dwg