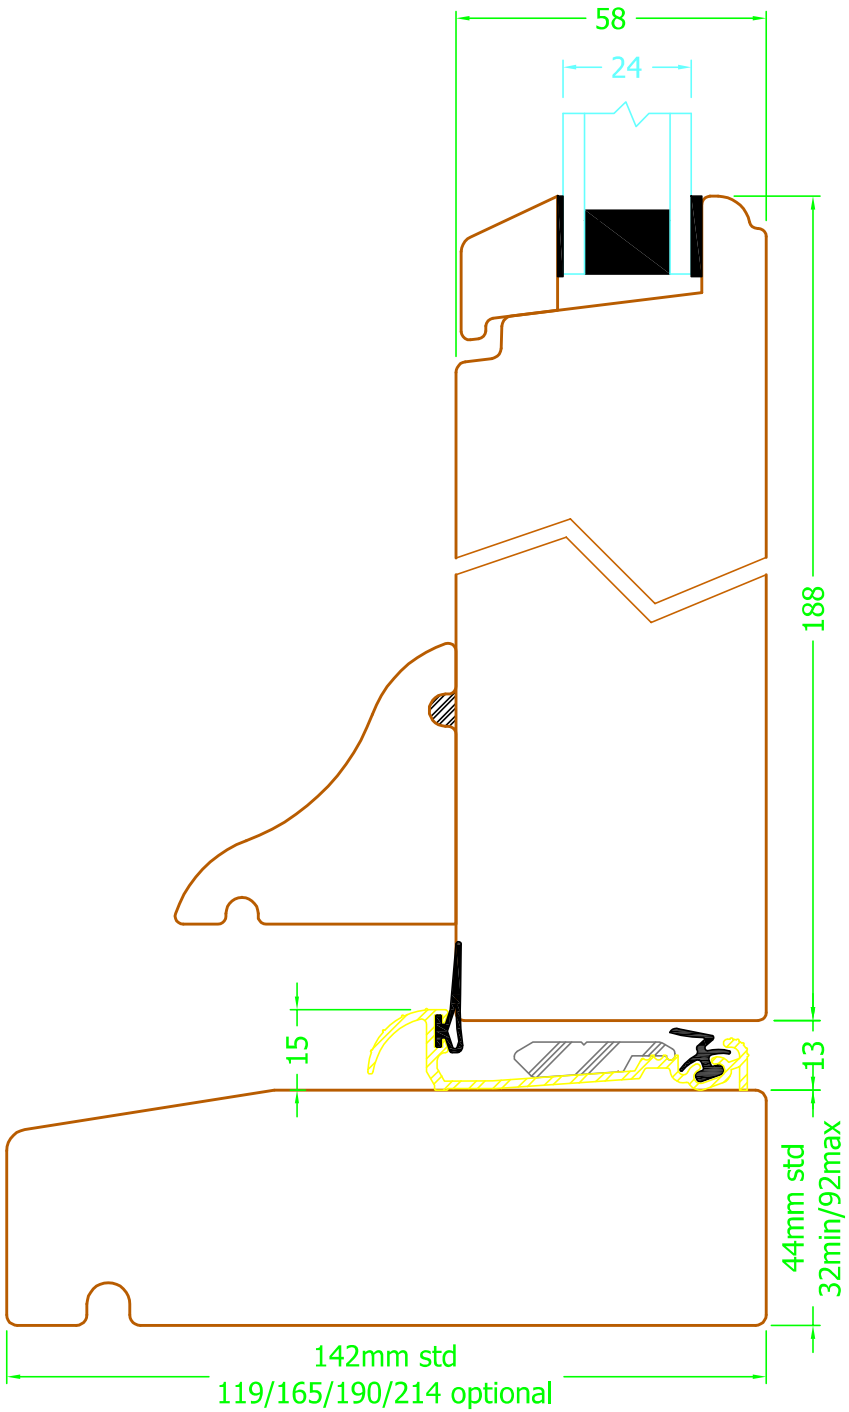


Dempsey Dyer Ltd
a way forward for sustainability

French & Resi doors - Open inwards

Door projecting cill detail - Mayfield sash (18mm)

Drawing Ref		Scale
F&RD/O.IN/PROCILL/MS18		1 : 1 @ A3
Drawing Date	Drawn By	Checked By
11-05-2011	P Pennock	S French

Unit 11 to 13 Langthwaite Business Park, South Kirkby, Pontefract, West Yorkshire, WF9 3AP.
Tel (01977) 649641 / Fax (01977) 649517
Email : sales@dempseydyer.co.uk