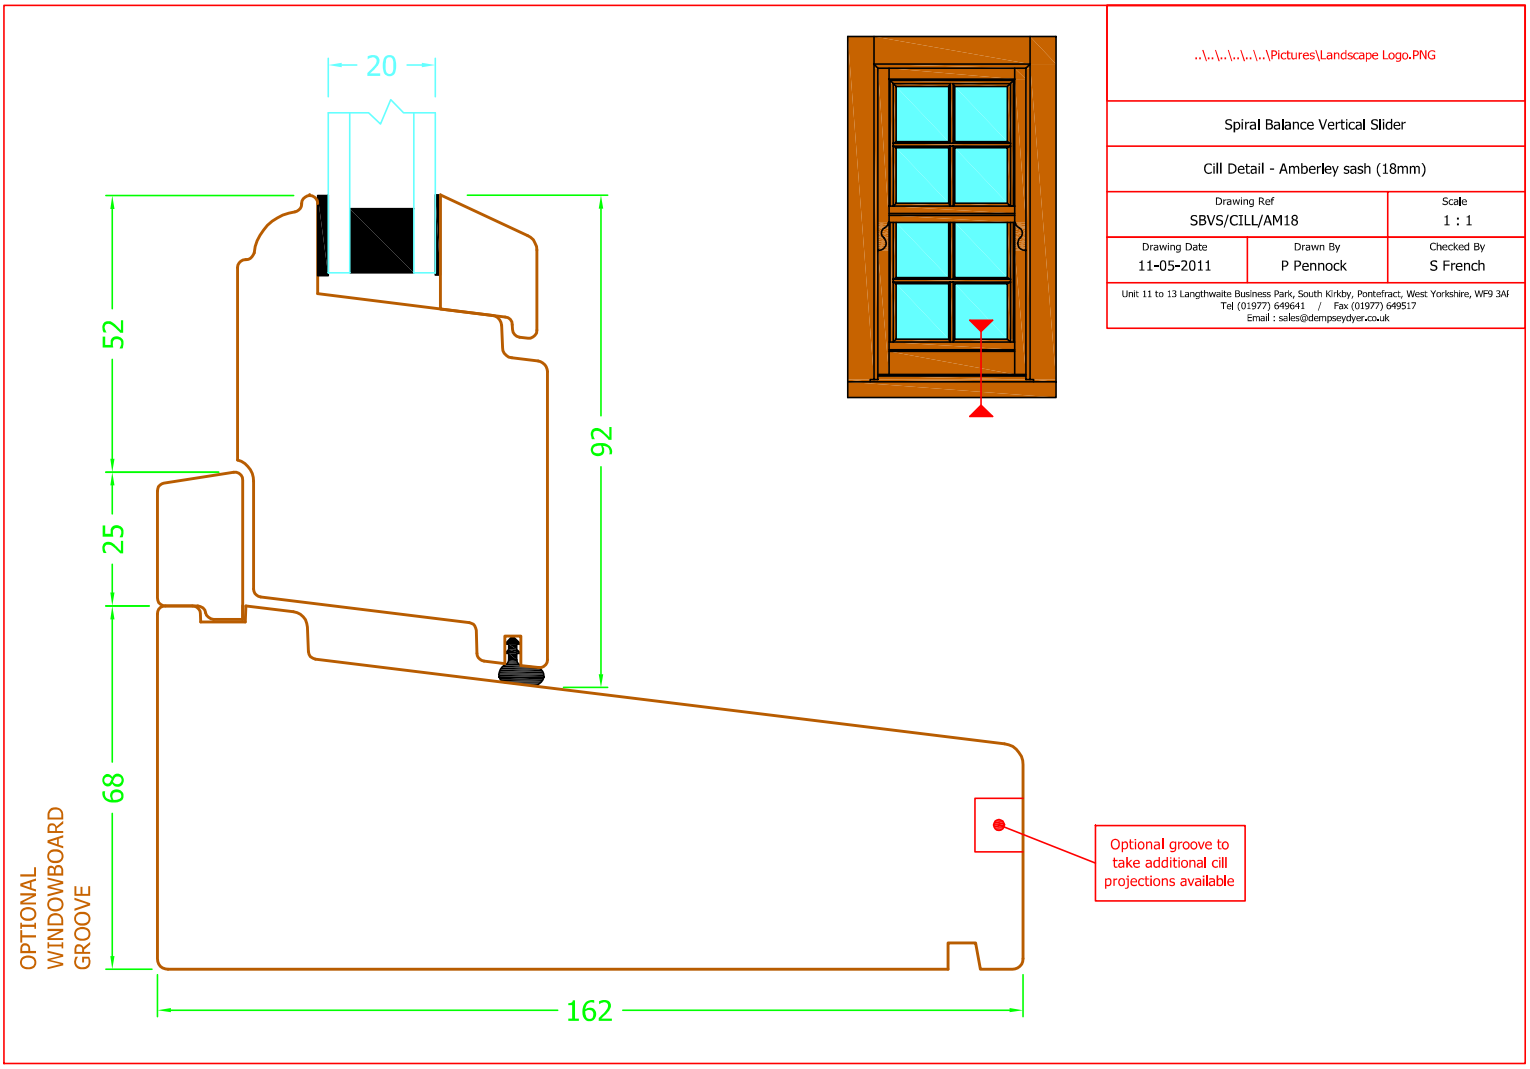


..\..\..\..\..\..\Pictures\Landscape Logo.PNG

Spiral Balance Vertical Slider

Cill Detail - Amberley sash (18mm)

Drawing Ref		Scale
SBVS/CILL/AM18		1 : 1
Drawing Date	Drawn By	Checked By
11-05-2011	P Pennock	S French

Unit 11 to 13 Langthwaite Business Park, South Kirkby, Pontefract, West Yorkshire, WF9 3AF
Tel (01977) 649641 / Fax (01977) 649517
Email : sales@dempseydyer.co.uk