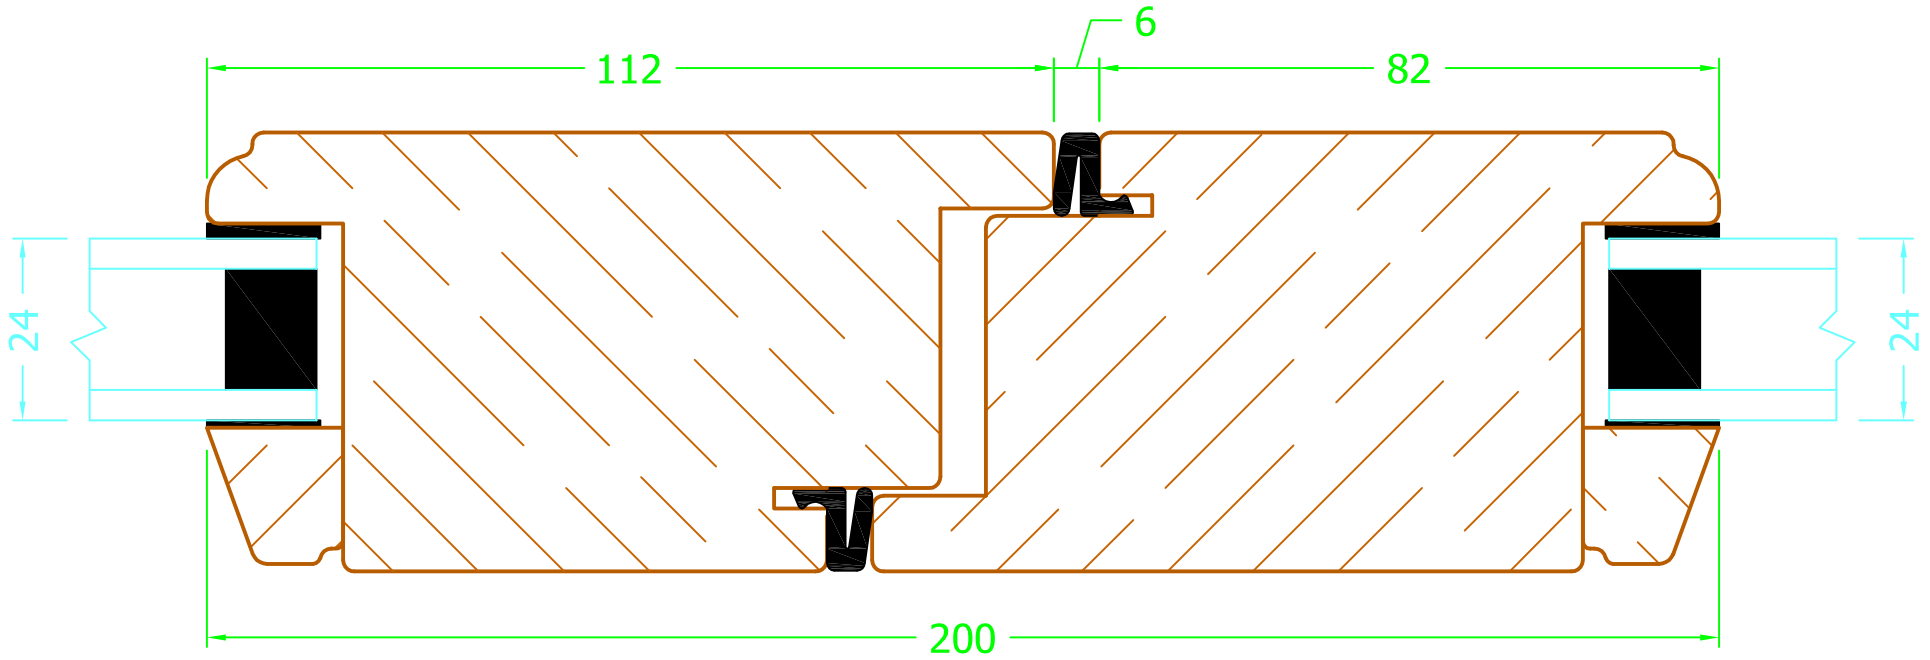


Dempsey Dyer Ltd

a way forward for sustainability

French & Resi Doors

French Door Meeting Stiles - Mayfield sash (18mm)

Drawing Ref		Scale
F&RD/M.STILES/MS18		1 : 1
Drawing Date	**Drawn By**	**Checked By**
11-05-2011	P Pennock	S French

Unit 11 to 13 Langthwaite Business Park, South Kirkby, Pontefract, West Yorkshire, WF9 3AP.
Tel (01977) 649641 / Fax (01977) 649517
Email : sales@dempseydyer.co.uk