


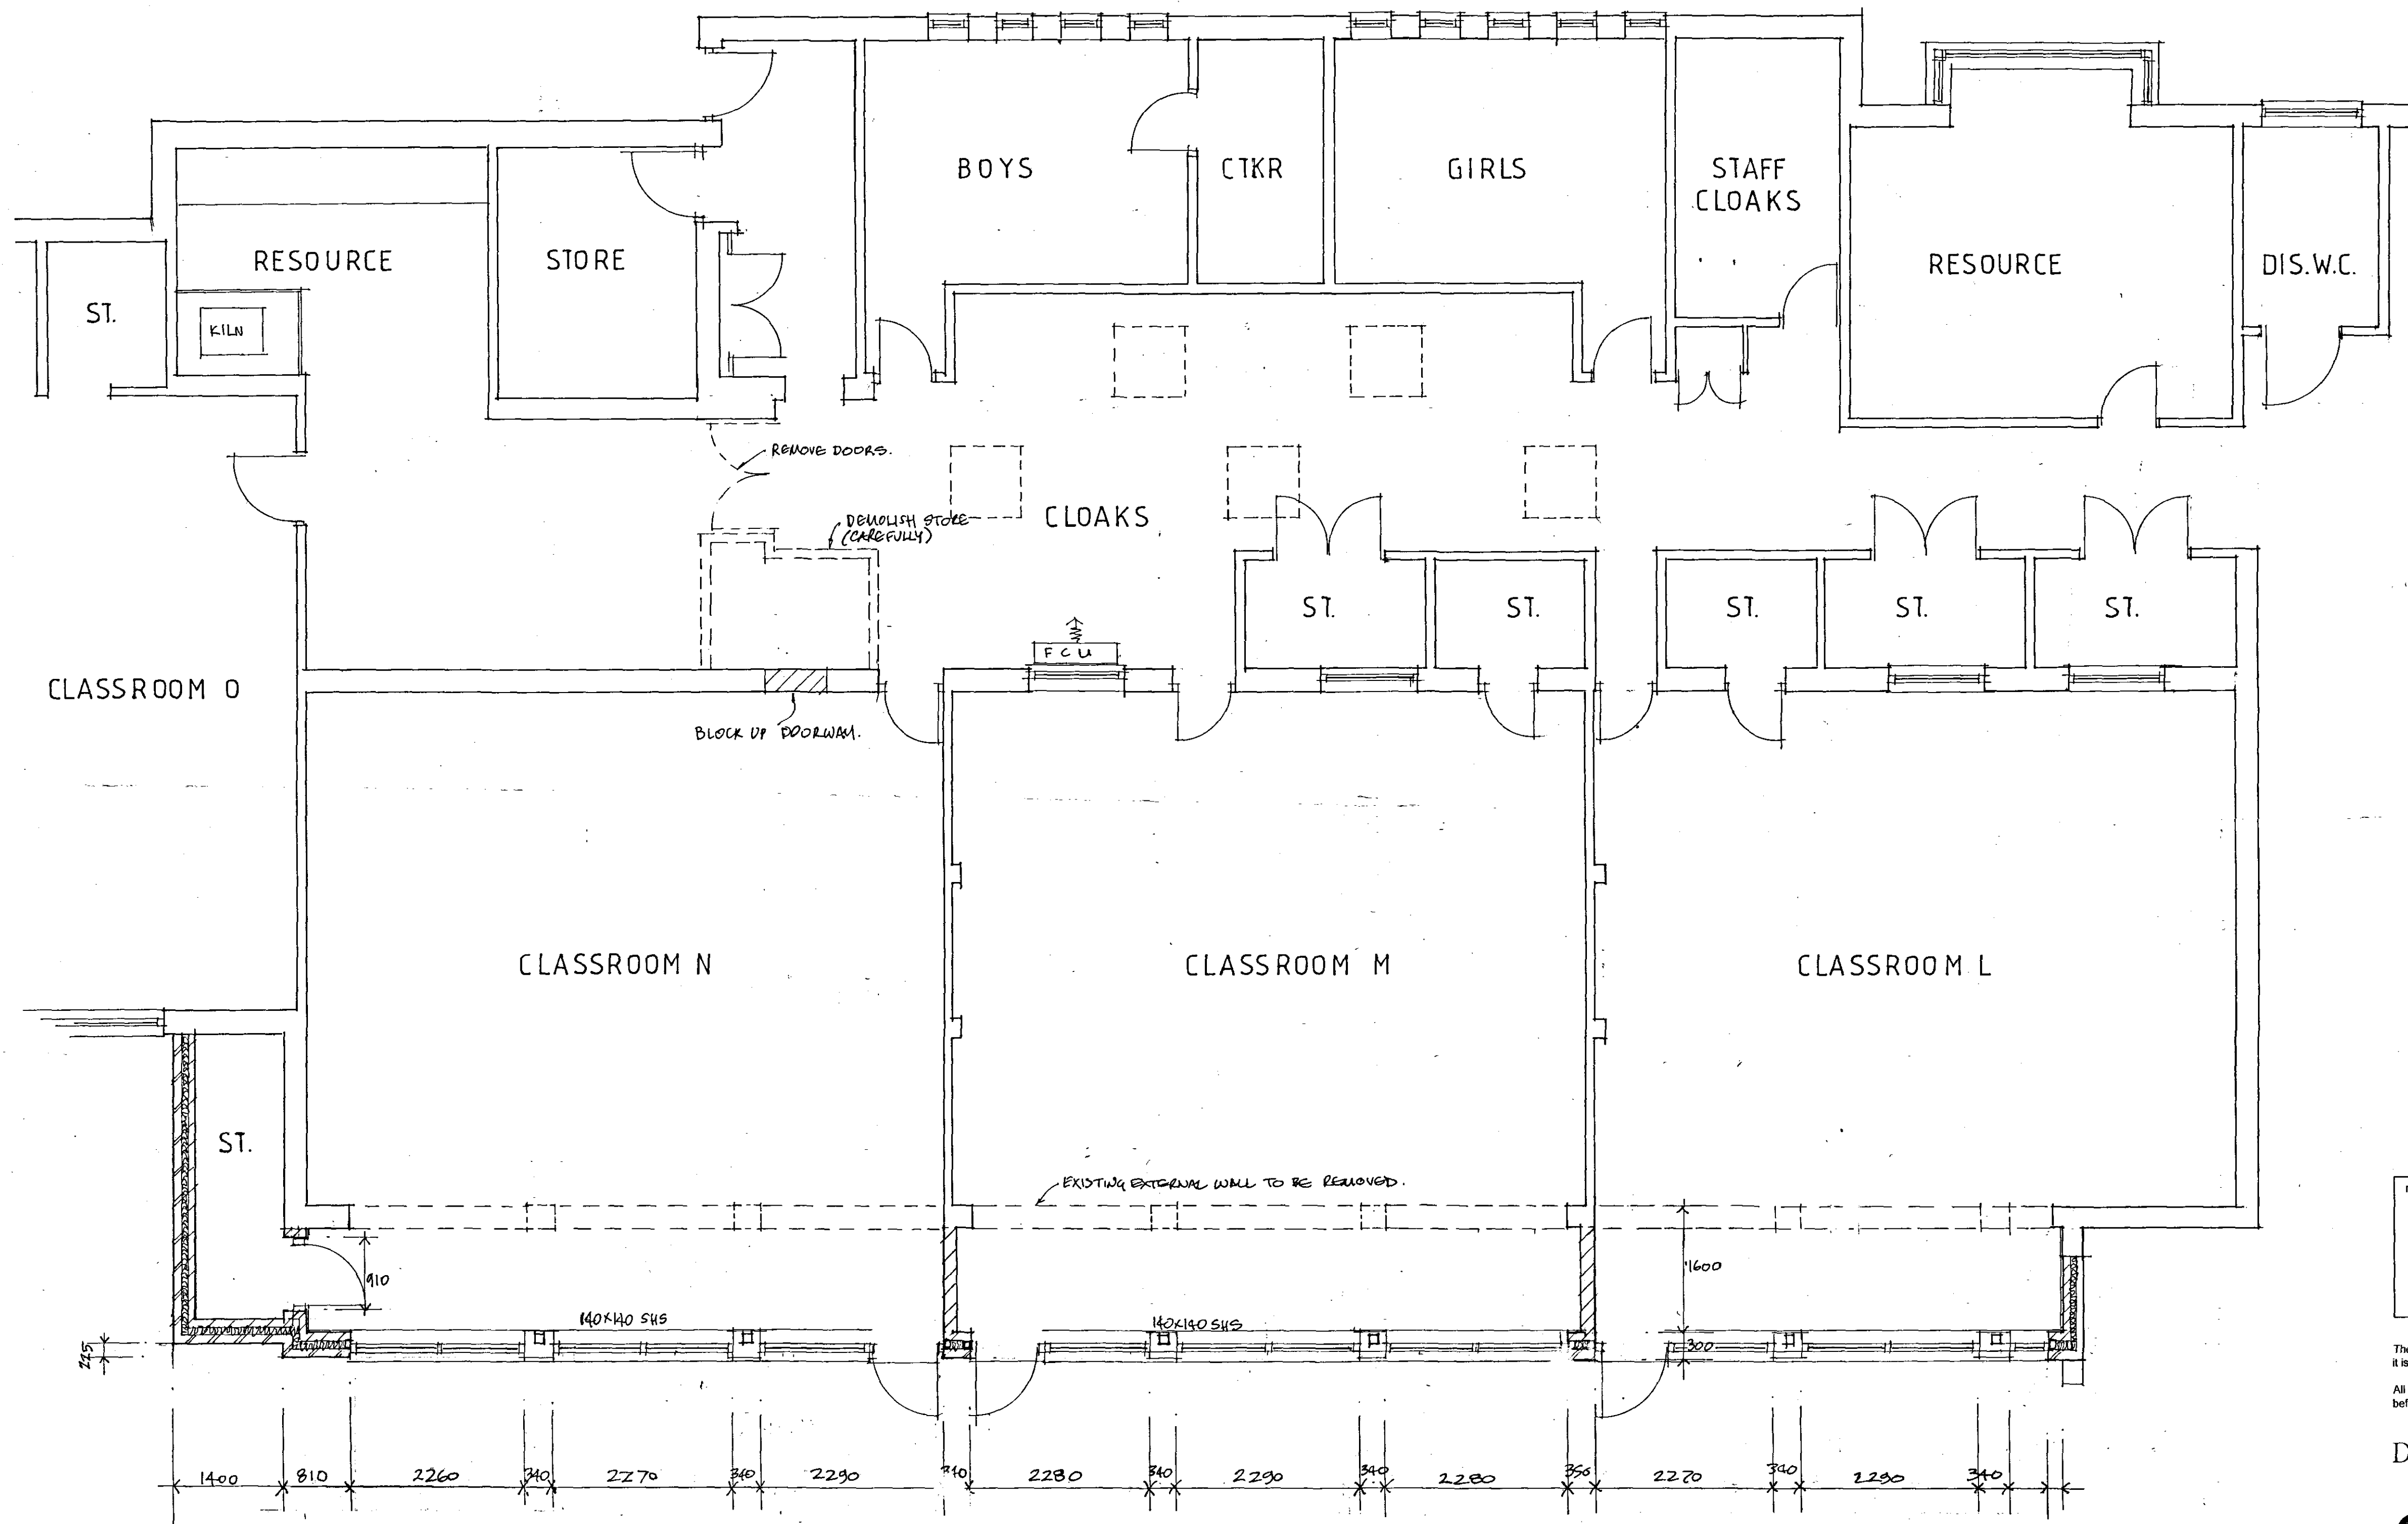

SHDC
Planning & Development
22 APR 2008
Ref: 0505/08

revisions

DETERMINED PLAN

The copyright of this drawing is retained by the architectural designers, it is not to be reproduced without permission.

All levels and dimensions to be checked on site by General Contractor before work is put in hand.

D B LAWRENCE & ASSOCIATES LIMITED
architectural designers & planning consultants

30 Handley Street
Sleaford
Lines NG34 7TQ

Tel: 01529 302541
Fax: 01529 413960
email: office@dblawrence.co.uk

client THE DIOCESE OF LINCOLN date APRIL '08

project ENLARGEMENT OF CLASSROOM ETC. scale 1:50

site location SPALDING PARISH CHURCH DAY SCHOOL drawing MASONRY LAYOUT

drawn JLA checked drawing number D115-18 rev