



NORTH ELEVATION



EAST ELEVATION




SOUTH ELEVATION




WEST ELEVATION


Materials Schedule:
Walls: Vandersanden Old Cottage Mix
Roof: Sandtoft Calderdale Tile - Grey
Windows: UPVC - Cream
Rainwater Goods: Black

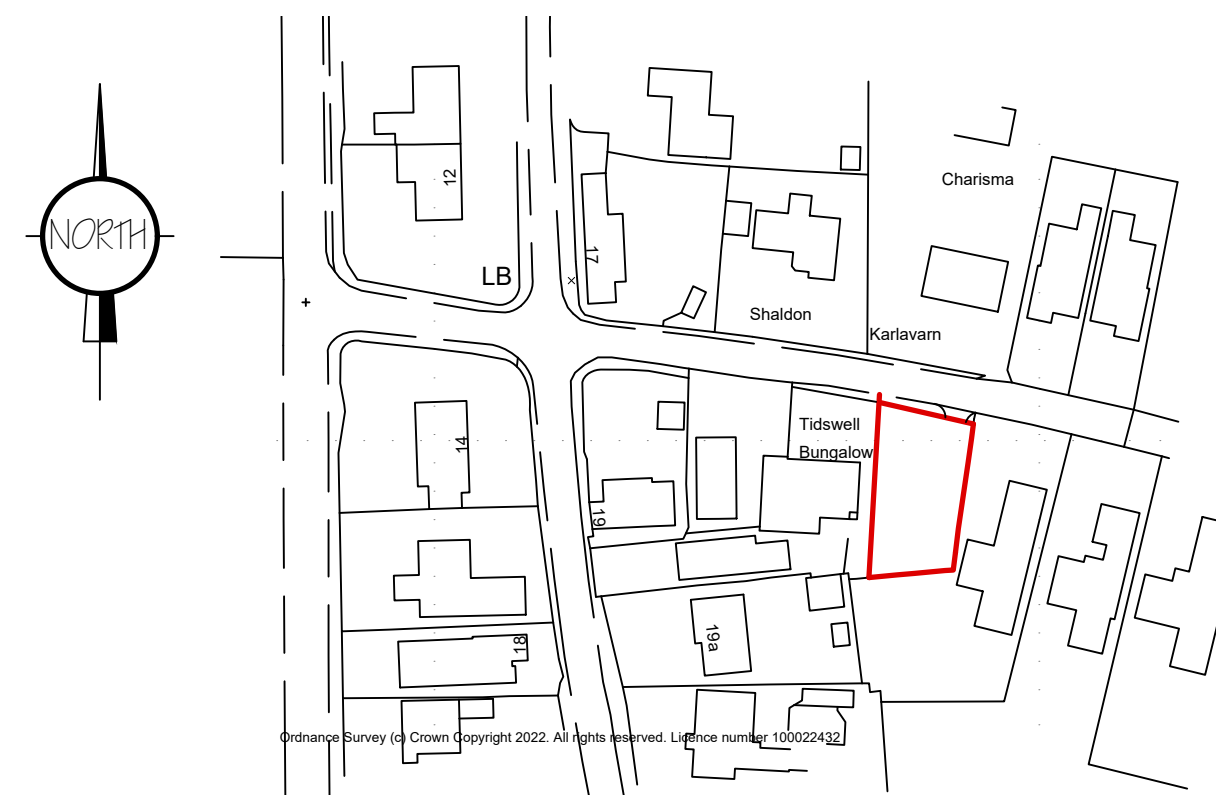

LOCATION PLAN 1:1250

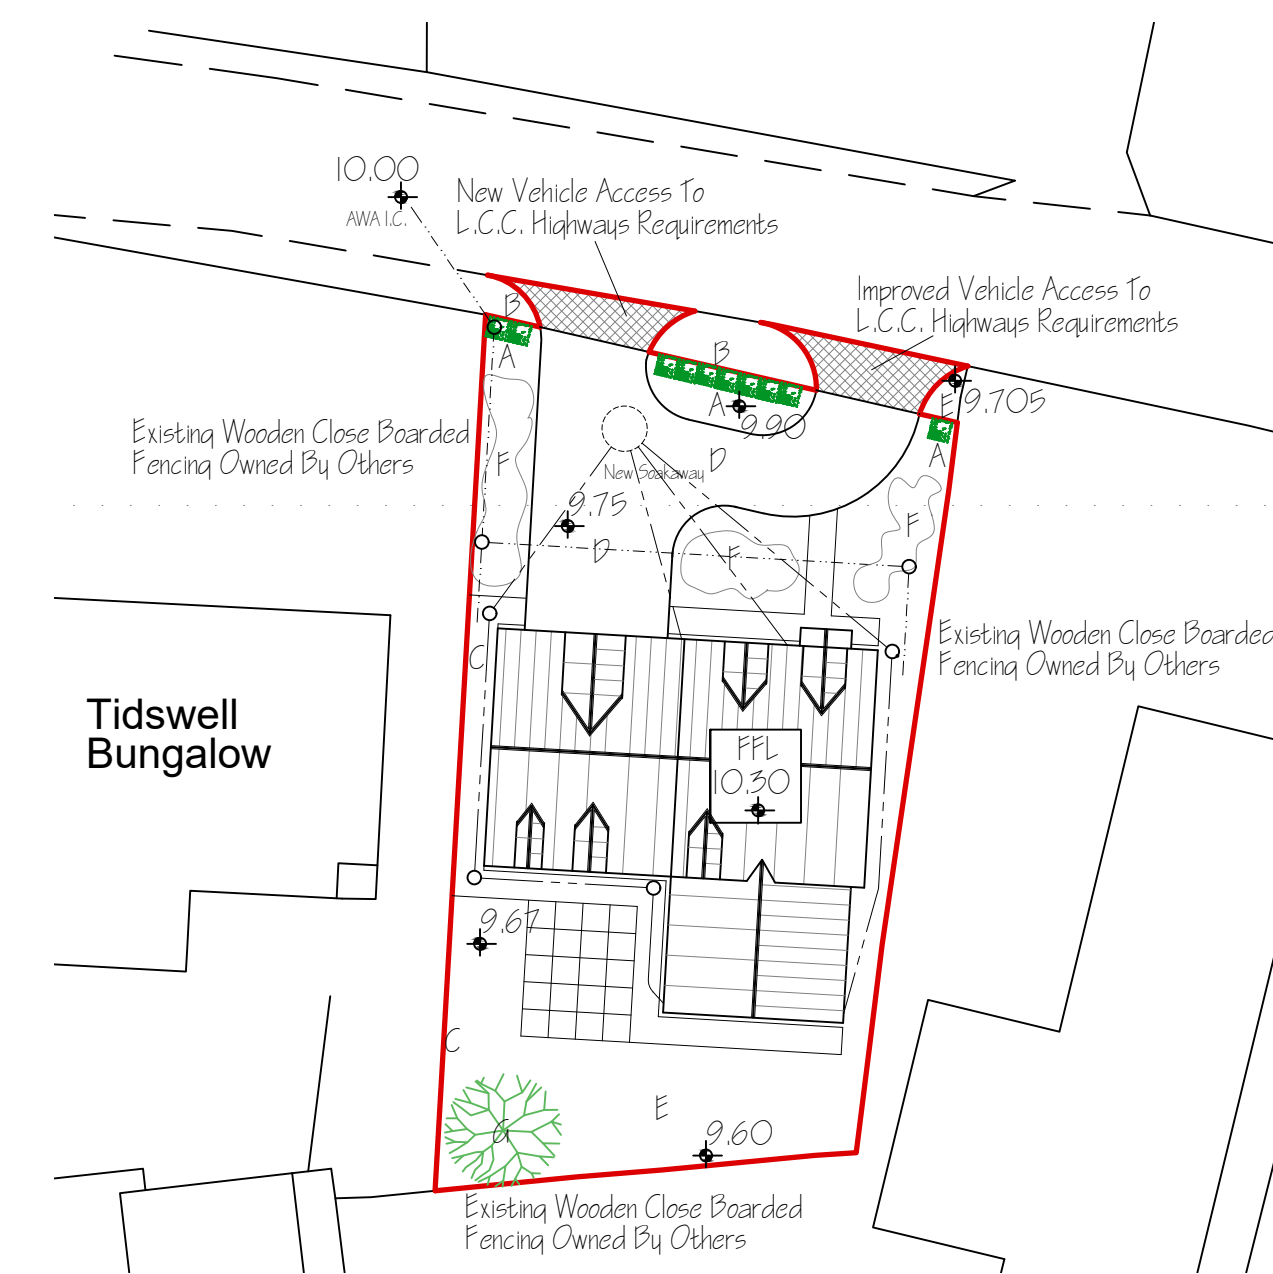

SITE PLAN 1:250

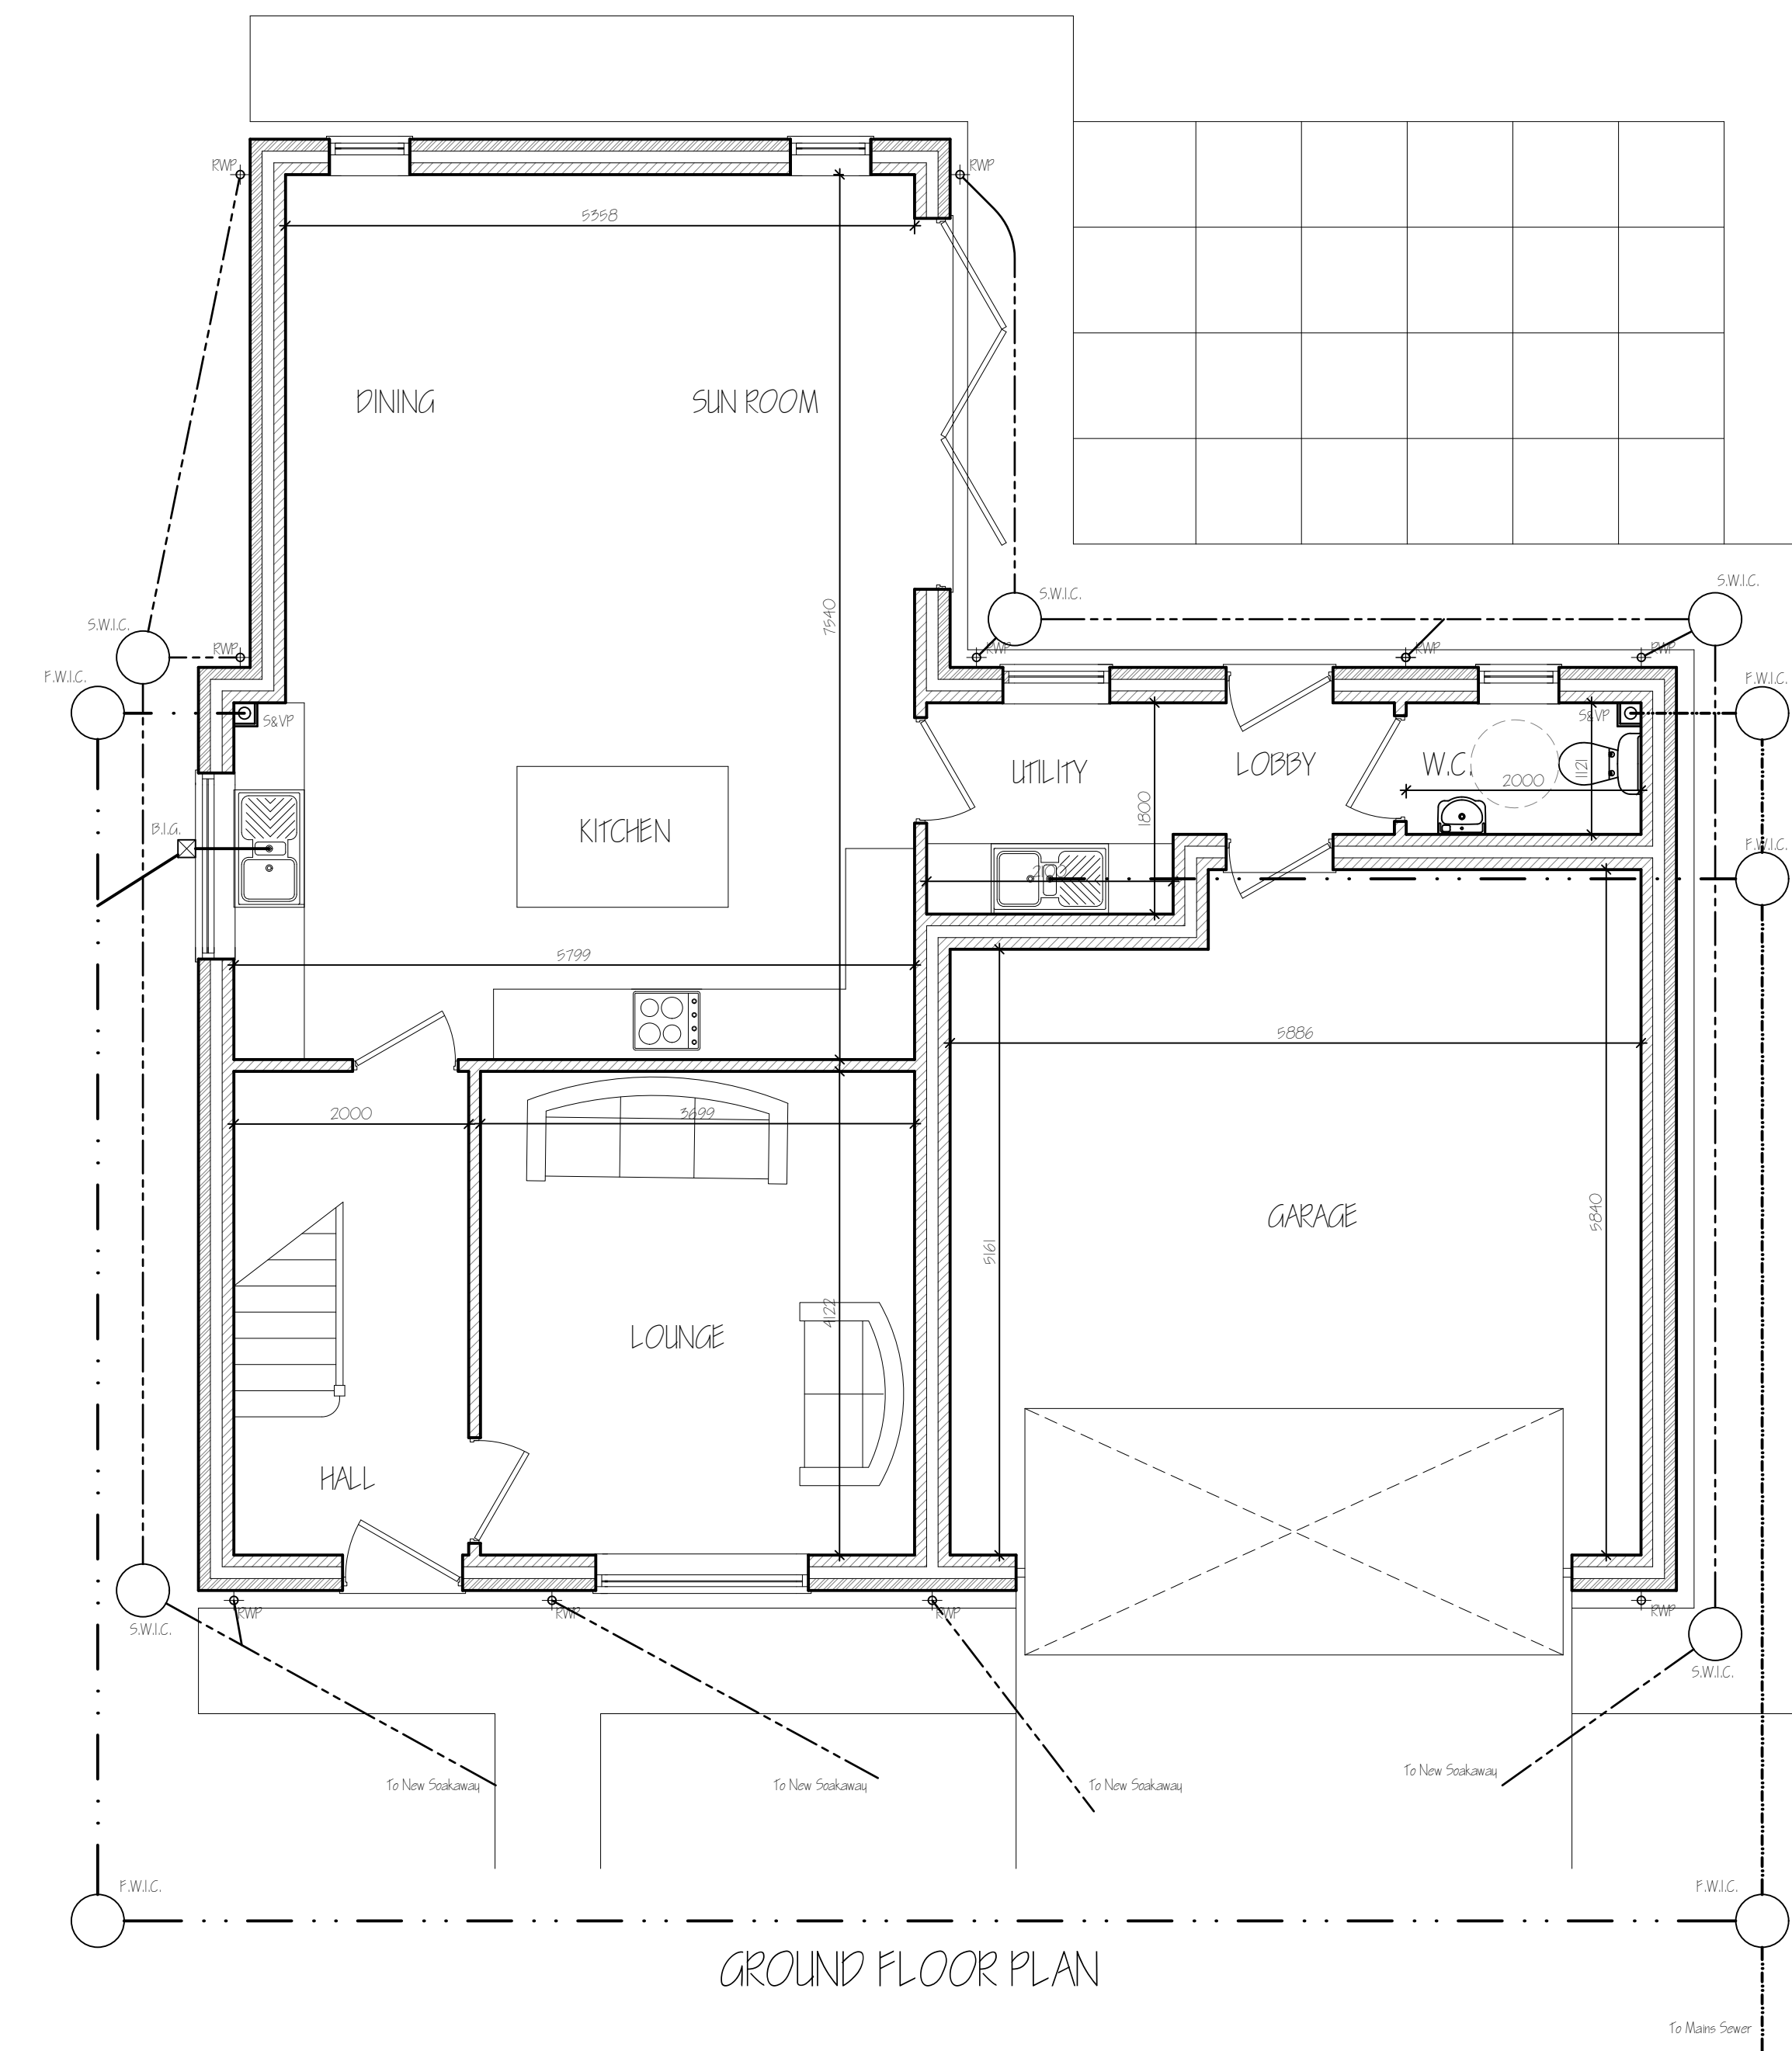

GROUND FLOOR PLAN



FIRST FLOOR PLAN