
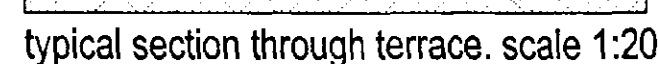



All structural work must be inspected at all relevant stages by the structural engineer and by the local authority building control officer and comply with their requirements. Any costs and claims for damages, loss of trade, etc., incurred by failing to do so are the sole liability of the contractor.

a: planning officers requirements added. 10-12-06
b: revised to planning officers requirements. 5-1-07
c: revised for re-submission. 17-4-07

a: planning officers requirements added. 10-12-06
b: revised to planning officers requirements. 5-1-07
c: revised for re-submission. 17-4-07

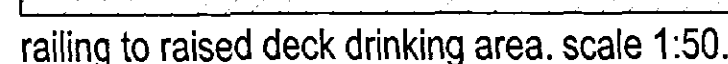

existing tarmacadam surfacing to be cut back to accommodate strip footing and finished with new pre-cast concrete kerbing set in concrete.

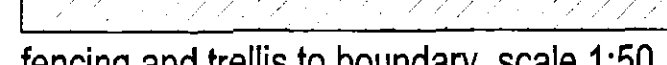

- 600mm high tarred steel top trellis fixed to top rail of fence.
- 1.8m high fencing along existing wall comprising:
 - 100 x 100mm tanalised timber posts at 1.8m centres set into concrete base.
 - 2no 25 x 100mm tanalised timber horizontal rails supported between posts.
 - 100 x 25mm tanalised timber vertical boards with 25mm gaps fixed to rails, 100mm clear of ground.

PLANNING & DEVELOPMENT
16 MAY 2007
Ref. 0512/07

DETERMINED
PLAN

JOB No.	SCALE	DRAWING No.	DATE
2150	1:50	PL1 b	nov 06