


21 JUN 2010

Ref: 0512-10





Wygate Foundation Nursery School

Site Plan

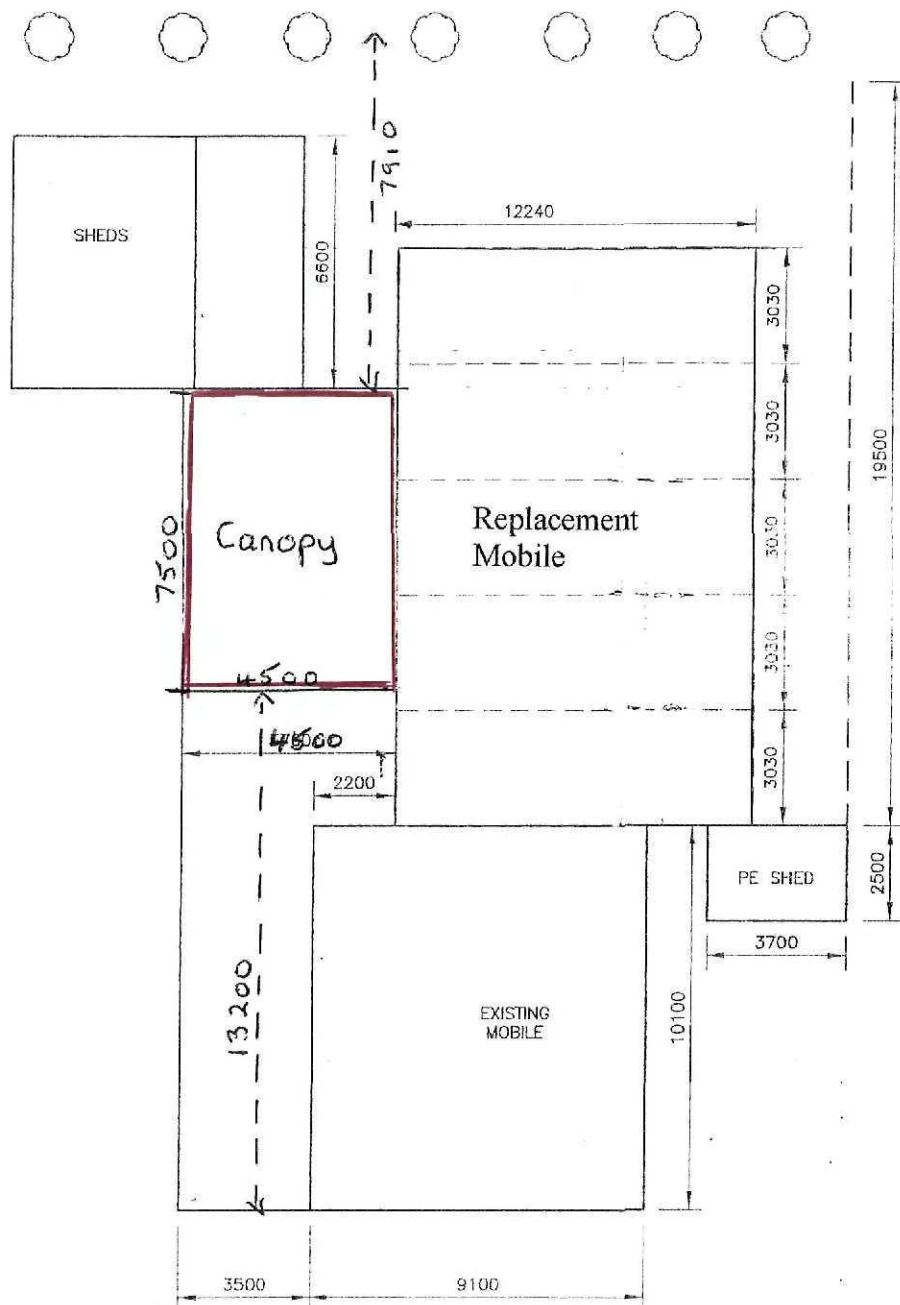


scale 1:200

SHDC
Planning & Development
21 JUN 2010
Ref: 0512-10

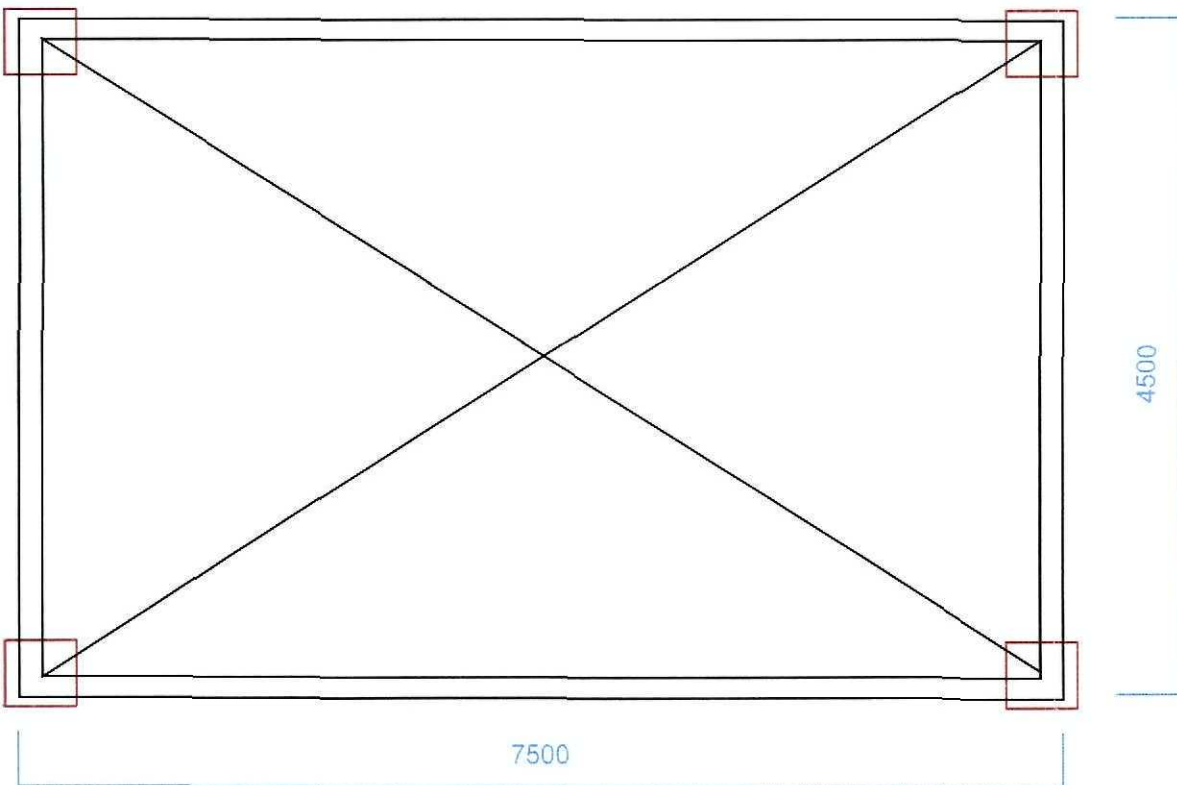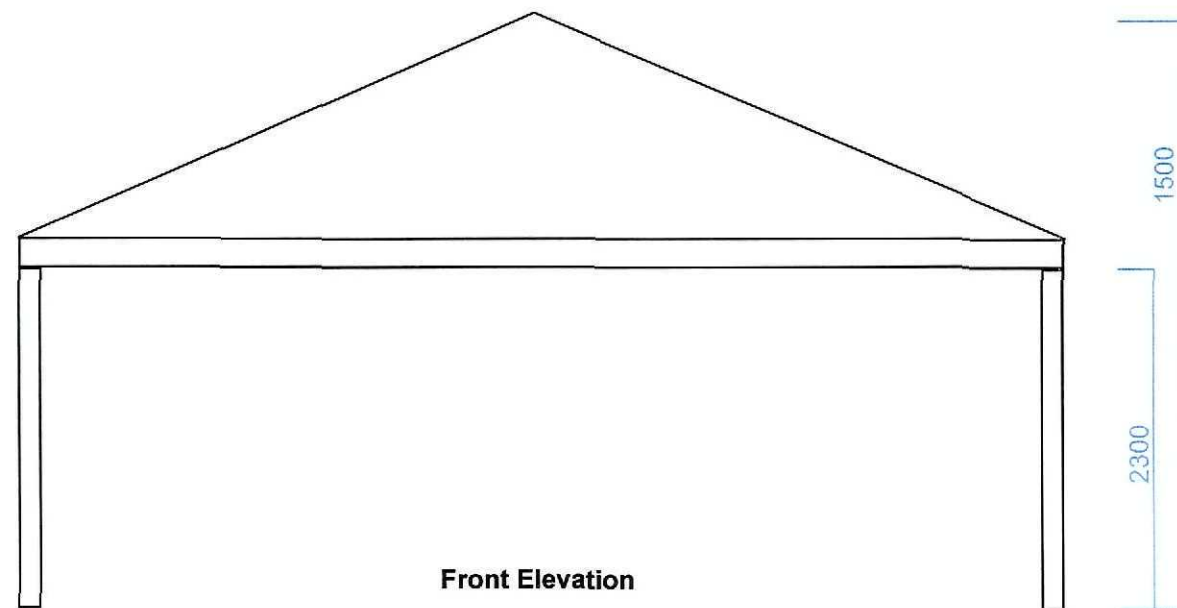


Plan

Scale 1:50 footings

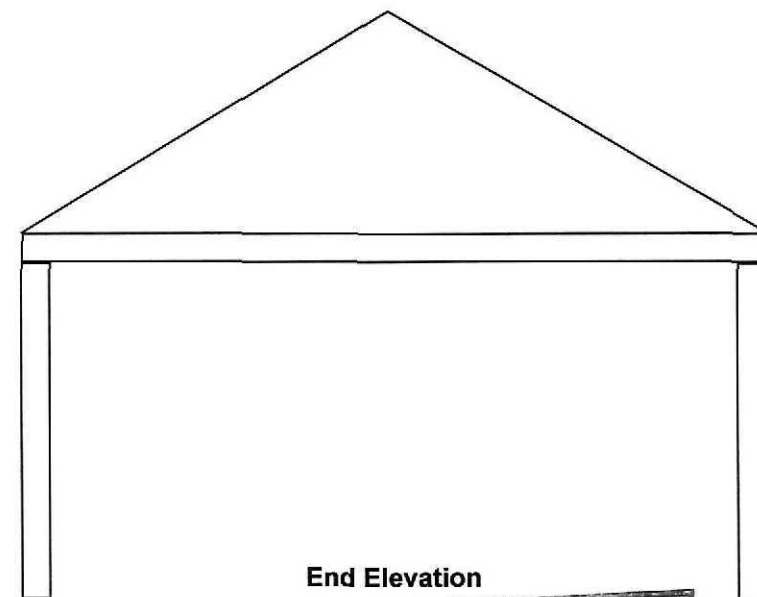

End Elevation

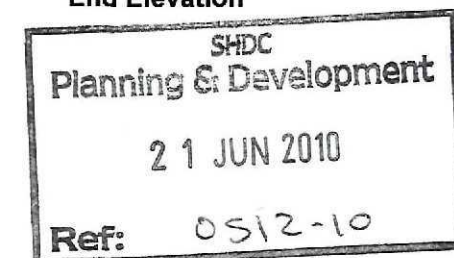

Frame Details:

Number of Frames	1
Nominal Size (mm)	7500 x 4500mm
Number of Legs	4
Leg height above ground	2300mm

Roof Details:

Number of Roofs	1
Roof Shape	Apex
Roof Colour	white
Roof Height	1500mm
Number of Cables	N/A
Cable Length	N/A

Wygate Foundation Nursery School, Woolram Wygate		
Drawn: PPS	Date: 14-06-10	Drawing No: PPS—1
Covered Outdoor Solutions Ltd, 27-28 Tuesday Market Place, Kings Lynn, PE30 1JJ Tel: 01553 769900		