



Siting of External Air Con. Unit.

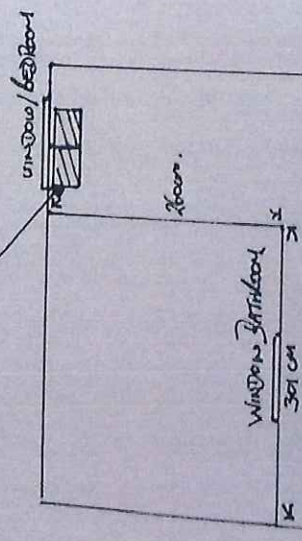

1:50 SCALE DRAWING
FOR SITING OF AIR CON. UNIT
AT 3 VICTORIA STREET
SHADING, LINCOLNSHIRE
PELLEA
- REAL ELEVATION

TOL: MR JAMES A. LE SAGE
OWNER THE SHADING VICTORIA
STREET.

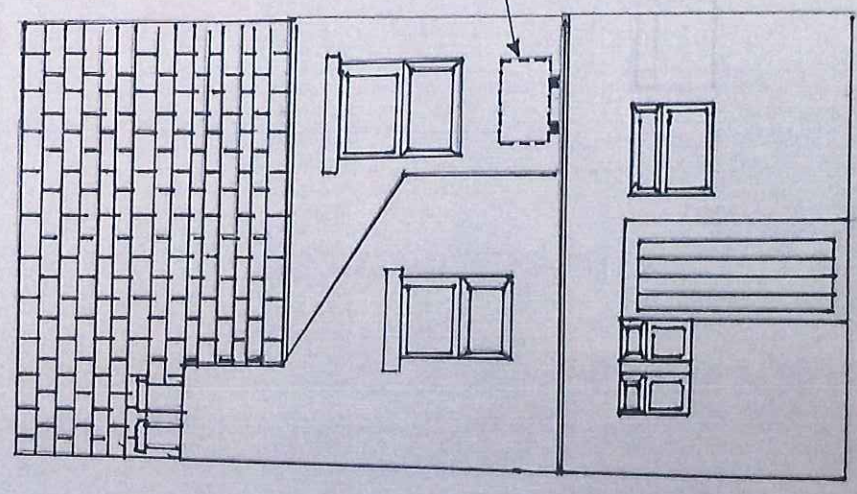

Siting of Air Con. Unit on (External)
1st Floor Flat Roof.

PLEASE SEE DIMENSION SHEET
IN APPLICATION.
799 mm width
542 mm height
290 mm depth.

REAL OF NO 3 VICTORIA STREET, PELLEA.

1st Floor Flat Roof