
SHDC
Planning & Development
0 4 JUL 2011
Ref: 0514-11

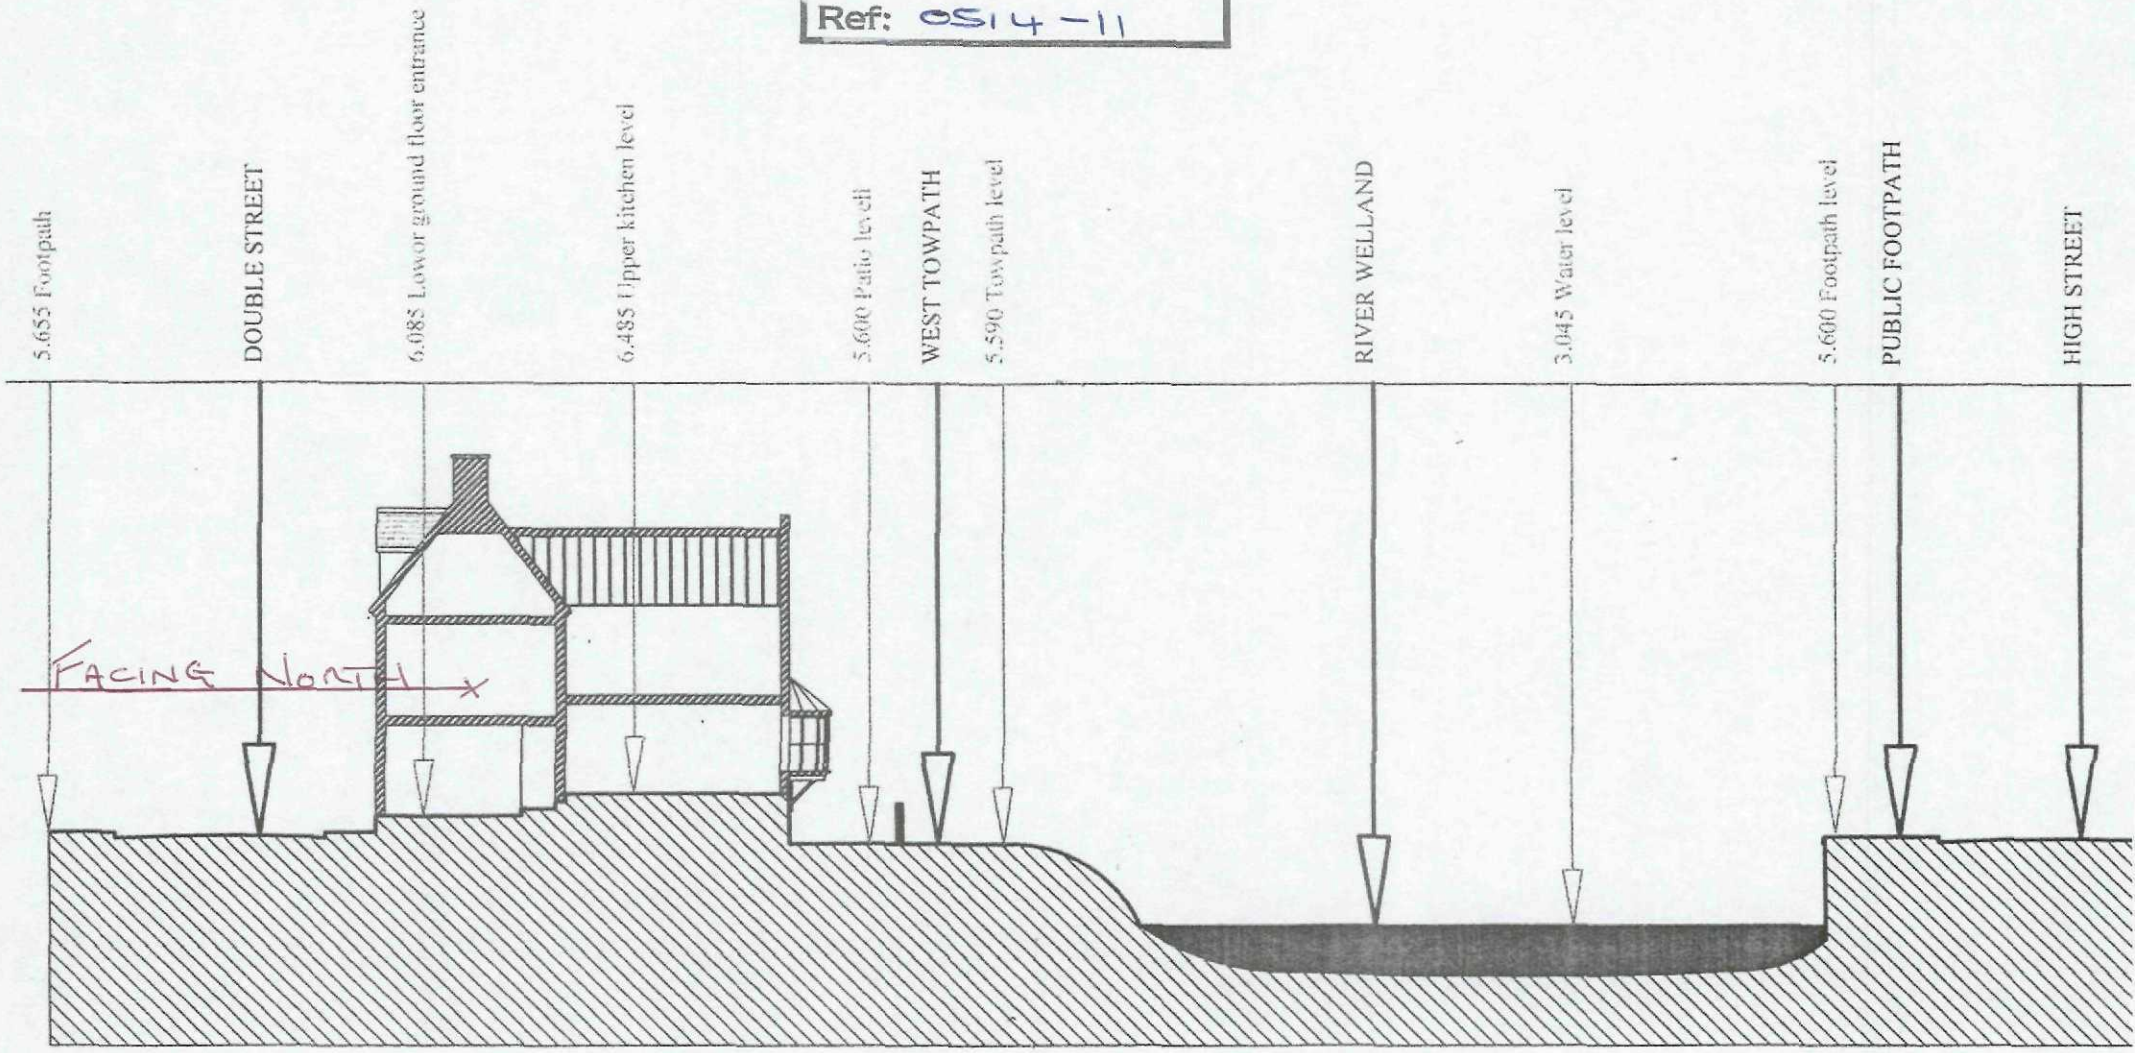

SECTION THROUGH SITE AND RIVER BANK