
SHDC
Planning & Development
0 4 JUL 2011
Ref: 0515~11

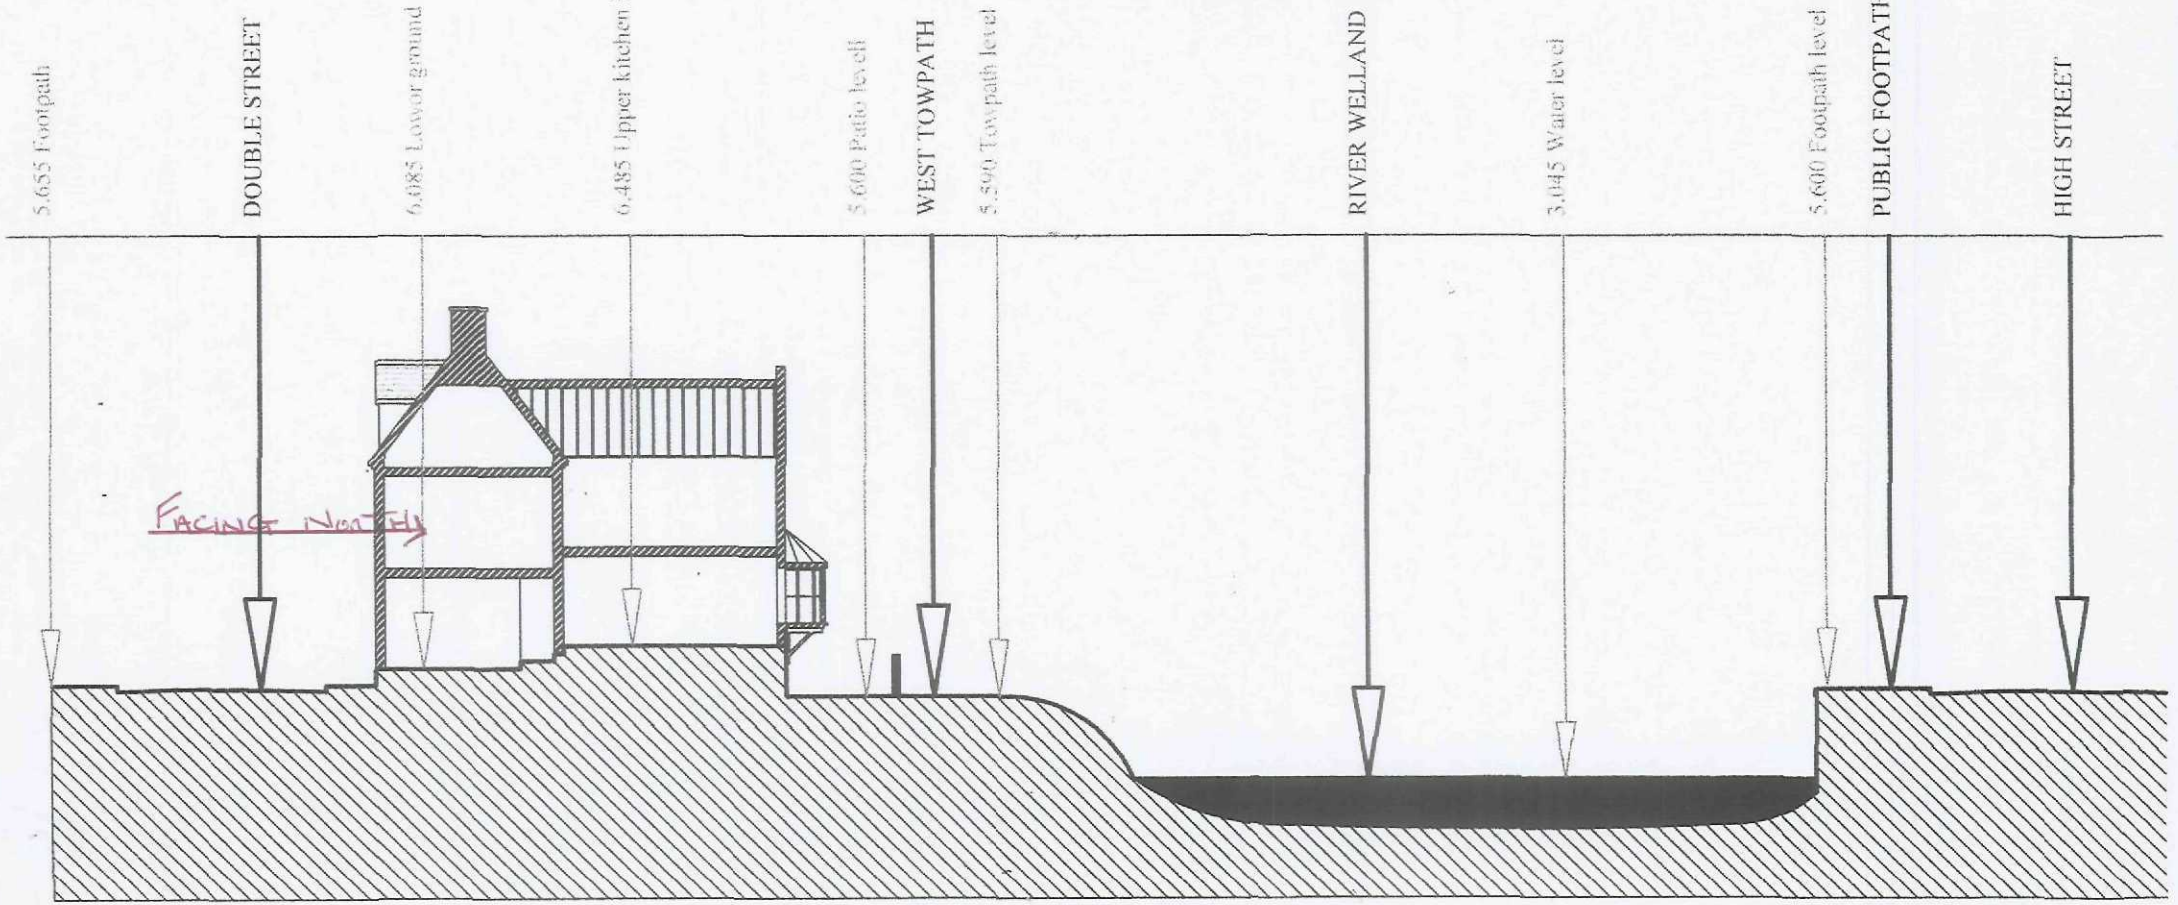

SECTION THROUGH SITE AND RIVER BANK