


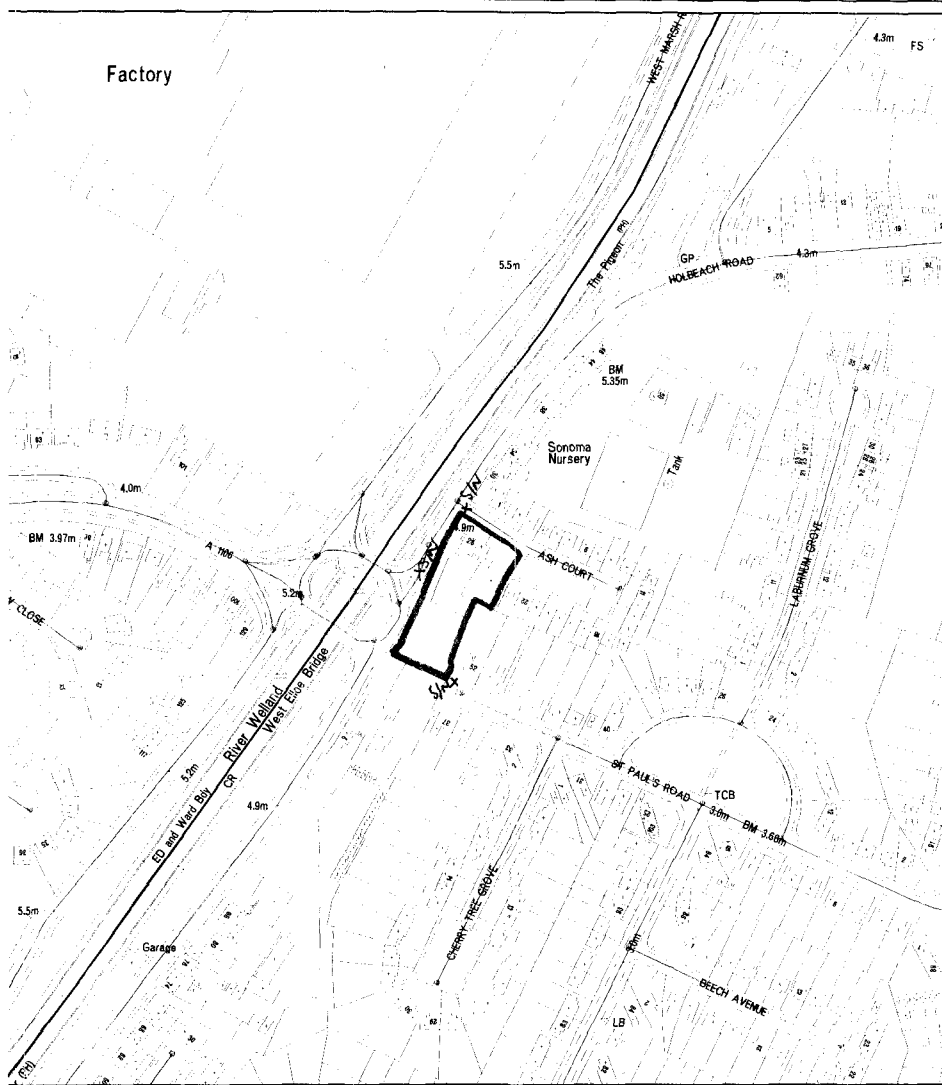

Council Offices
 Priory Road
 Spalding
 Lincolnshire
 PE11 2XE

Tel 01775 761161

This copy has been produced
 specifically for Planning and
 Building Control purposes only.
 No further copies may be made



The diagram is a hand-drawn site plan for a proposed building complex. Key features and labels include:

- Top Right:** A note reads "DRAWING C/122/480 & EXHIBITS DEMO SHOWING SEE ETC." with an arrow pointing to a dashed line representing a boundary.
- Top Left:** A curved boundary line is labeled "BOUNDARY HEDGE".
- Top Center:** A rectangular area is labeled "C/1 PARKING (CUSTOMER)".
- Top Right (Building Complex):**
 - A small rectangular building is labeled "C/1 STAFF 2 PARKING".
 - A larger rectangular building is labeled "5. CENTRAL TIRE RECEPTION AND WELCOME".
 - Below it is a larger rectangular area labeled "TIRE & EXHAUST FIRMS WORKSHOP".
 - To the right of the central building is a smaller area labeled "BOMBING SCENE CORAL".
- Center:**
 - A large rectangular area is labeled "VEHICLE ACCESS & EXITS".
 - Below it is a smaller rectangular area labeled "CENTRAL TIRE RECEPTION FORECASTER".
 - Below that is a rectangular area labeled "DISABLED PARKING".
- Bottom Left:**
 - A curved boundary line is labeled "BOUNDARY HEDGE".
 - A rectangular area is labeled "C/1 PARKING CUSTOMERS".
 - Below it is a rectangular area labeled "EXIT ONLY".
 - Below that is a rectangular area labeled "COUNTRY SIDE".
- Bottom Center:**
 - A rectangular area is labeled "WASH HALL".
 - Below it is a rectangular area labeled "6m WASHING BAYS".
- Bottom Right:**
 - A rectangular area is labeled "GRASS".
 - Below it is a rectangular area labeled "2m HX BOUNDARY".
- Dimensions:**
 - A horizontal dimension line on the left is labeled "5500".
 - A vertical dimension line on the right is labeled "5500".
- Other Labels:**
 - "Public Footpath" is written vertically on the right side.
 - "Central TIRE" is written vertically on the right side.
 - "Right of Way" is written vertically on the right side.
 - "Hatched Markings NO PARKING" is written vertically on the right side.
 - "Roller Shutter Doors" is written vertically on the right side.
 - "ONE WAY SYSTEM FOR CAR WASH" is written vertically on the right side.
 - "EXIT ONLY" is written vertically on the right side.
 - "COUNTRY SIDE" is written vertically on the right side.
 - "WASH HALL" is written vertically on the right side.
 - "6m WASHING BAYS" is written vertically on the right side.
 - "GRASS" is written vertically on the right side.
 - "2m HX BOUNDARY" is written vertically on the right side.

7-1-1-10-10

WV

100