
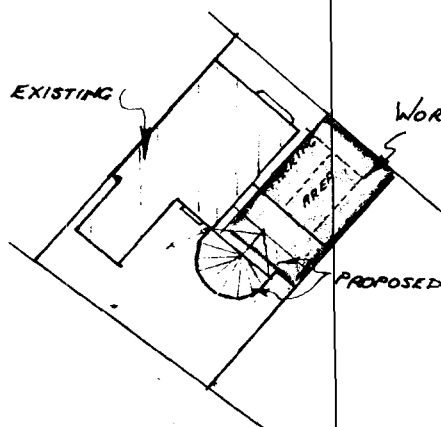
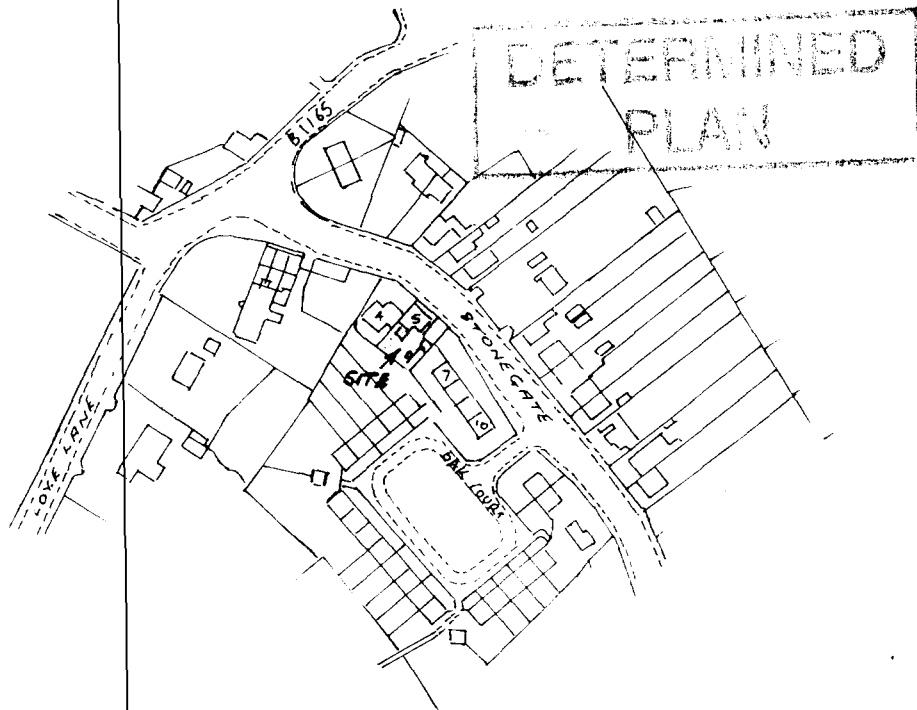


- 1 MAY 2002

LOCATION PLAN

SCALE 1:2500

DETERMINED
PLAN

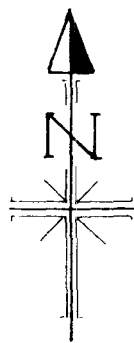

WORKSHOP TO BE DEMOLISHED

SITE PLAN

SCALE 1:500

PROPOSED EXTENSIONS TO EXISTING AT 5, STONEGATE, SPALDING LINES

FOR MR & MRS G. GREEN

DATE: APRIL '02 SCALE 1:2500 & 1:500 BY: Mark Ragon