


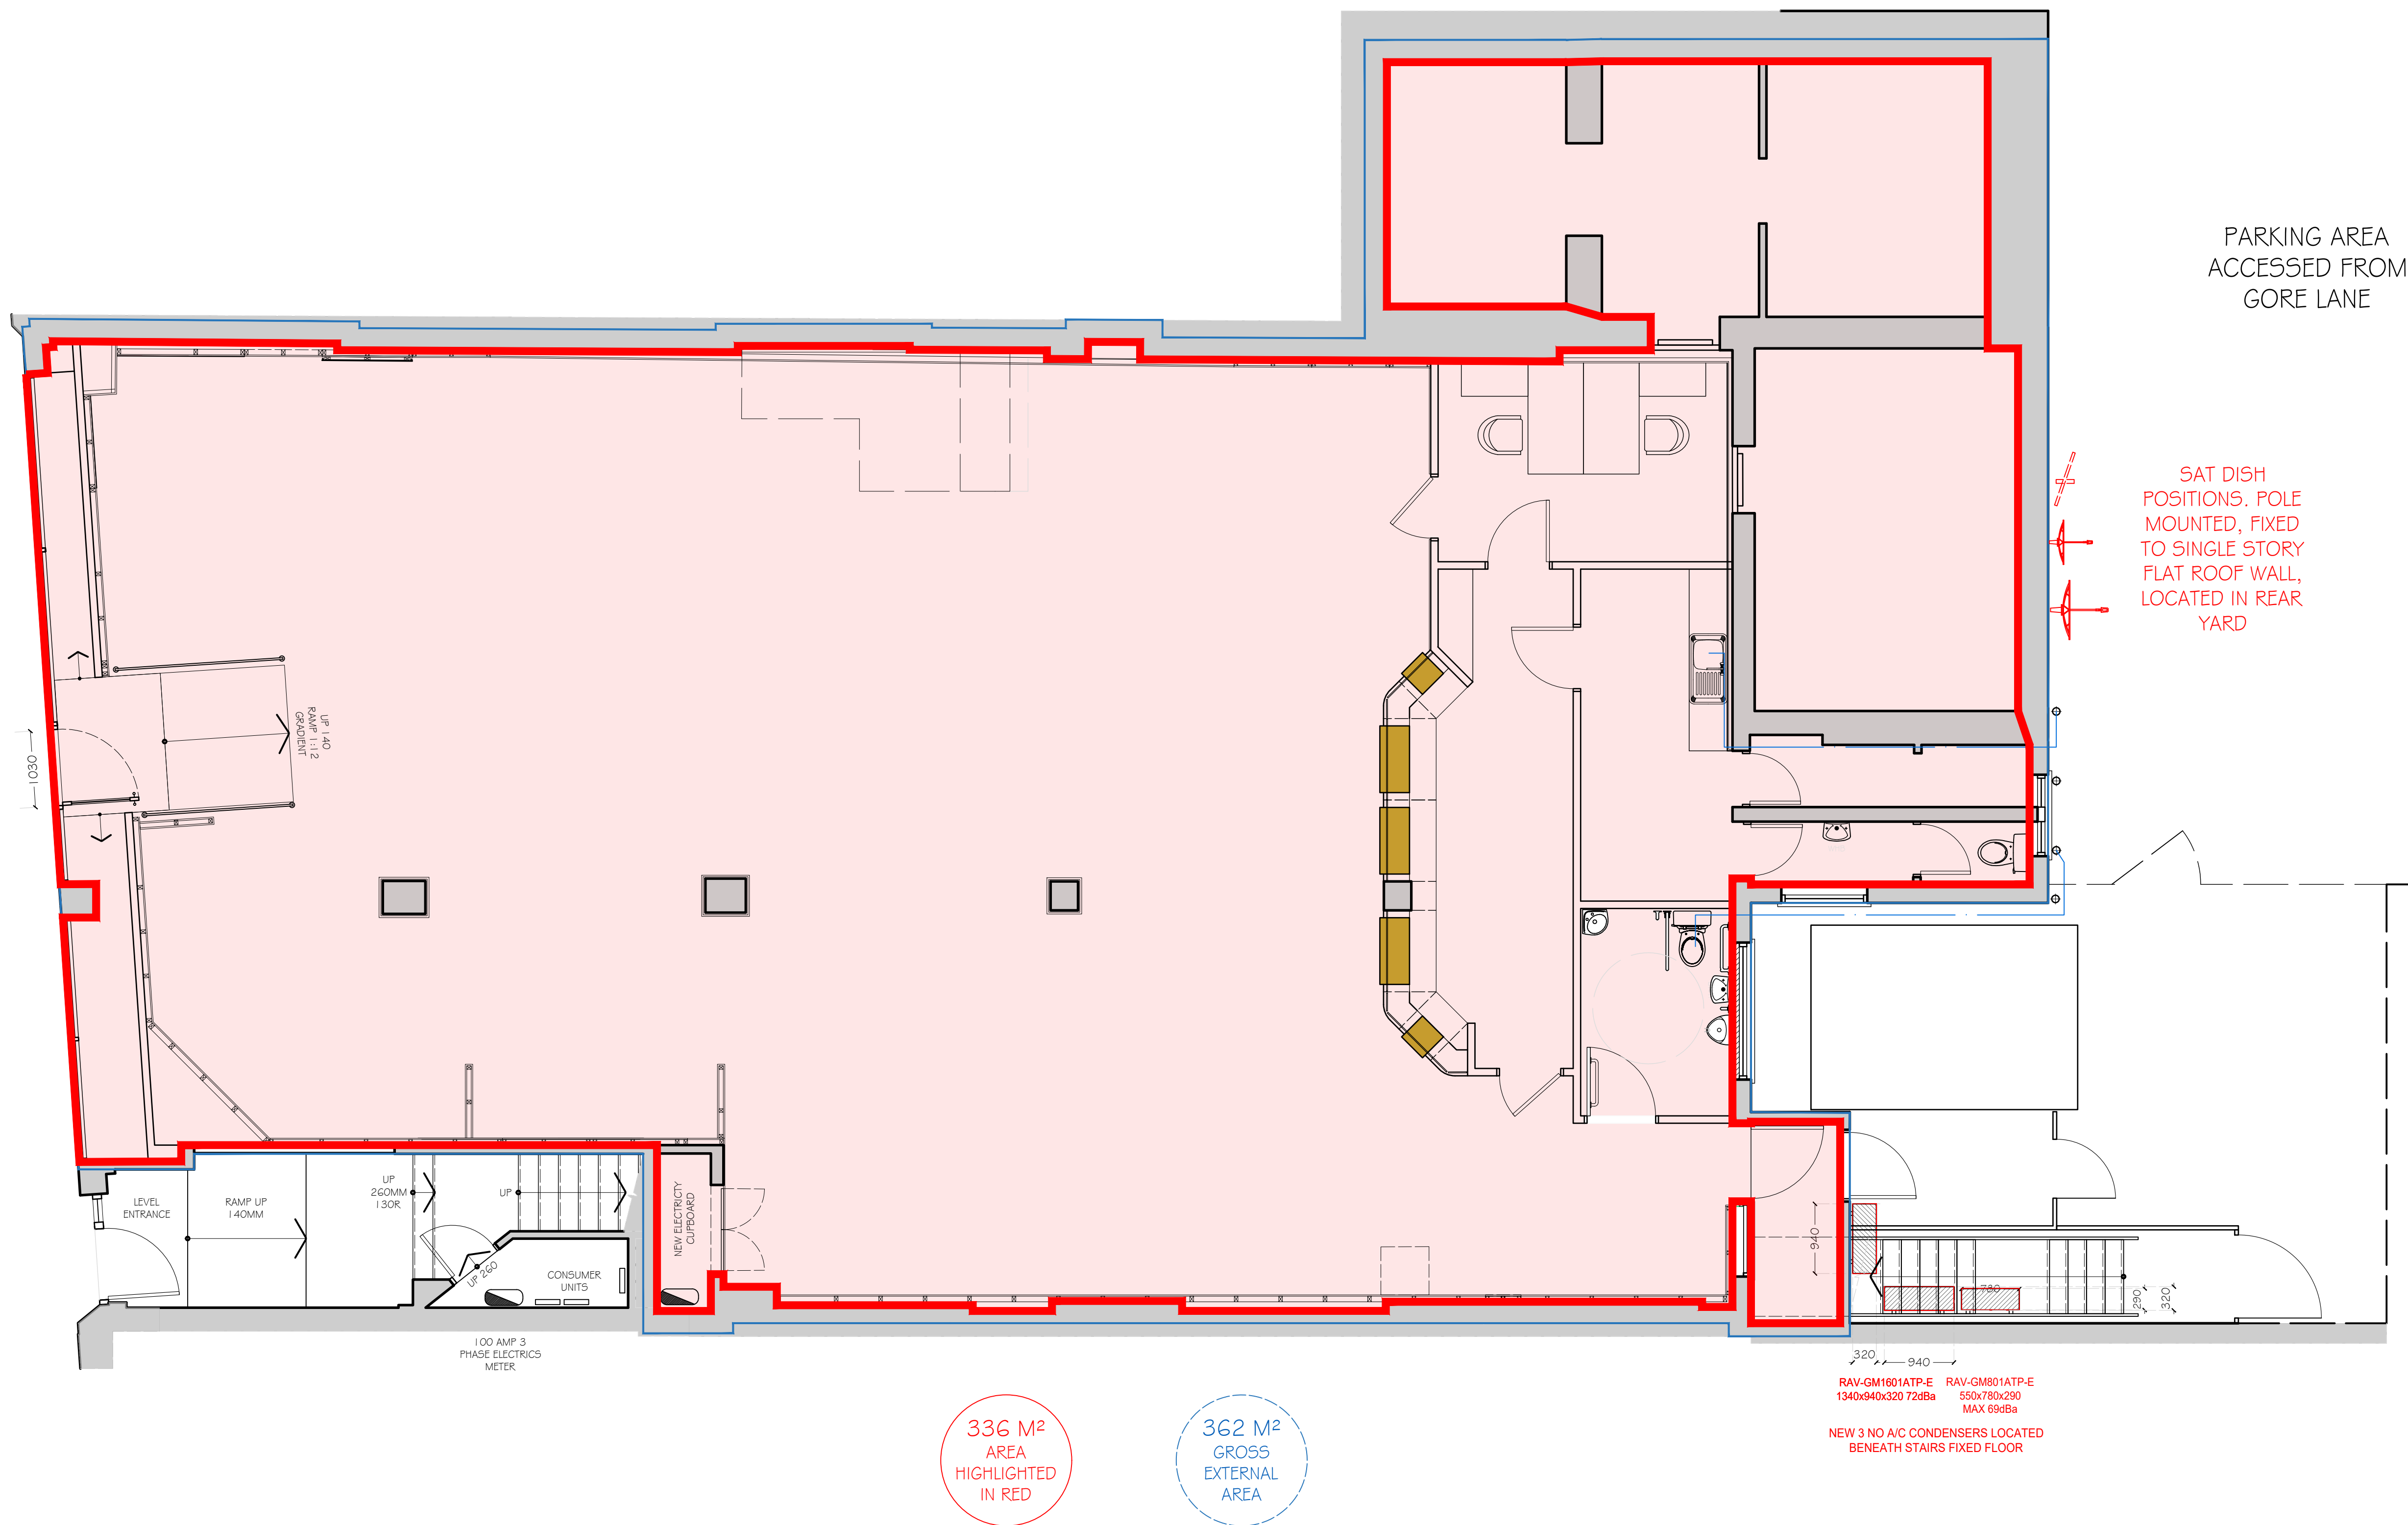

DO NOT SCALE OFF THIS DRAWING EXCEPT FOR PLANNING



ORGANIZATION LTD

Site: 10 HALL PLACE
SPALDING
PE11 1SR

Description:
PTOPOSED SHELL LAYOUT

Date: 07/05/2025 Scale: 1:50@A1 & 1:100@A3

Drawn: LK PM: JF

Drawing Number: FINAL/NL/240325/500 Revision: