


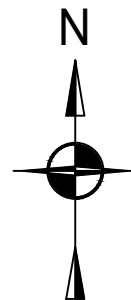

0M 20 40 60 80M
METERS



SITE LOCATION PLAN

SCALE 1:1250@A4

PLOT STAMP 14/05/2025

Site. 10 HALL PLACE
SPALDING
PE11 1SR

MAP/240325/01