




GENERAL NOTES:
 All works are to be undertaken in accordance with the Building Regulations and the latest British Standards.
 All proprietary materials and products are to be used strictly in accordance with the manufacturers recommendations.
 This drawing must not be scaled.
 All dimensions to be checked on site prior to construction.
 All structural timbers to be pressure treated.
 Any timber cut on site to be treated locally on site.

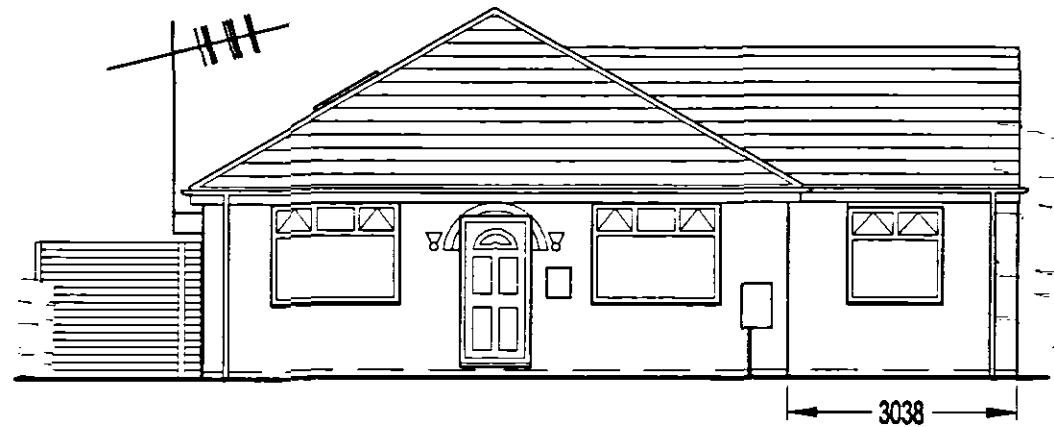


FRONT ELEVATION (NORTH)

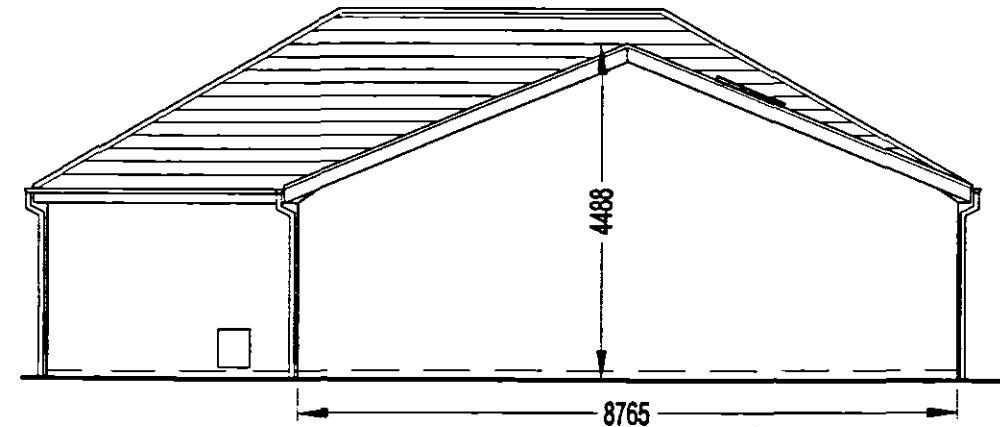

SIDE ELEVATION (WEST)

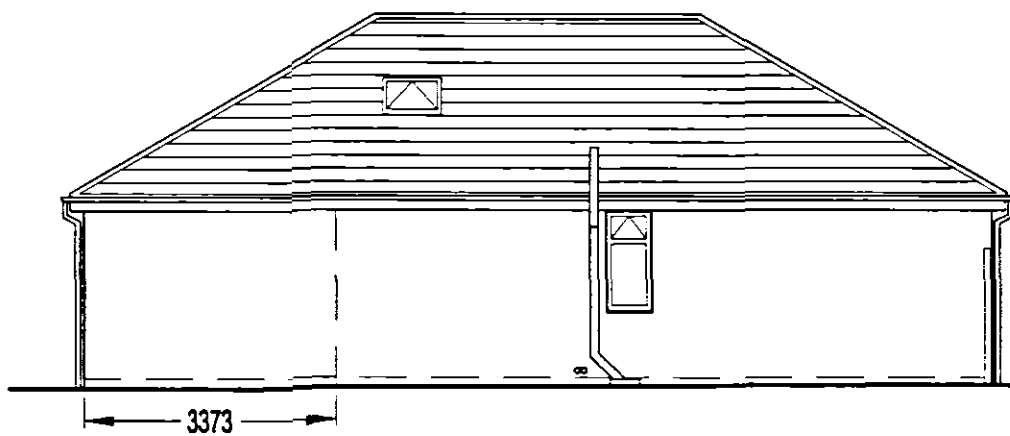

SIDE ELEVATION (EAST)

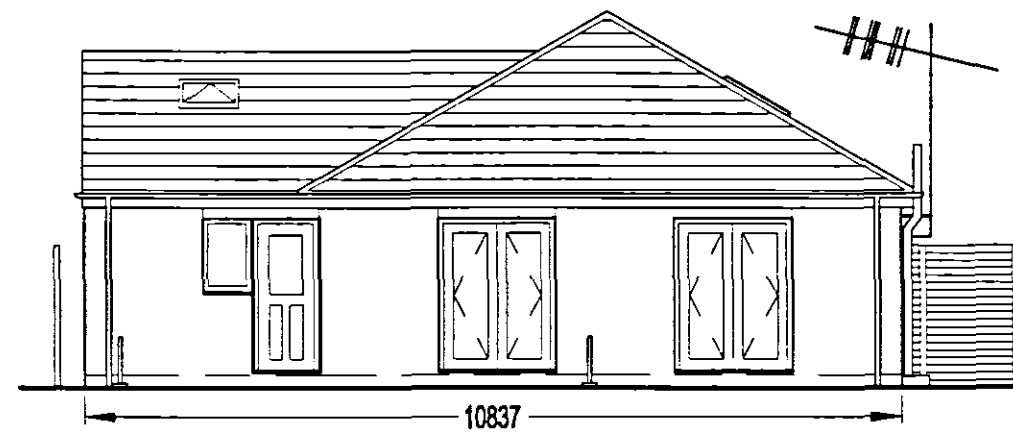

REAR ELEVATION (SOUTH)

**DETERMINED
PLAN**

SHDC
 Planning & Development
 2 1 APR 2004
 Ref: 0519/04

NOT FOR CONSTRUCTION

**DETERMINED
PLAN**

ARCHITECH DESIGN & ARCHITECTURAL SERVICES TEL: 01733 244825 THE STUDIO, 25 BROADWAY, YAXLEY, PE7 3EE			
Client: MR AND MRS DOWLER			
Project: 239 Bourne Road, Spalding, Lincs, PE11 3LW			
Drawing Title: Proposed Elevations			
Drawn: DC	Scale: 1/100	Sheet: A3	Date: 07.04.04
☒ Approved ☐ Inform Only	☒ Planning ☐ Building Regs	☐ Precedent ☐ Approval	
Job No: 04-068 / 2P01		Pages: 00	