



NOTES

- DO NOT SCALE THIS DRAWING.
- ALL DIMENSIONS ARE IN MILLIMETRES UNLESS STATED OTHERWISE.
- THIS DRAWING IS TO BE READ IN CONJUNCTION WITH ALL OTHER RELEVANT DRAWINGS.
- ALL PROPRIETARY ITEMS TO BE INSTALLED IN STRICT COMPLIANCE WITH THE MANUFACTURER'S INSTRUCTIONS AND RECOMMENDATIONS

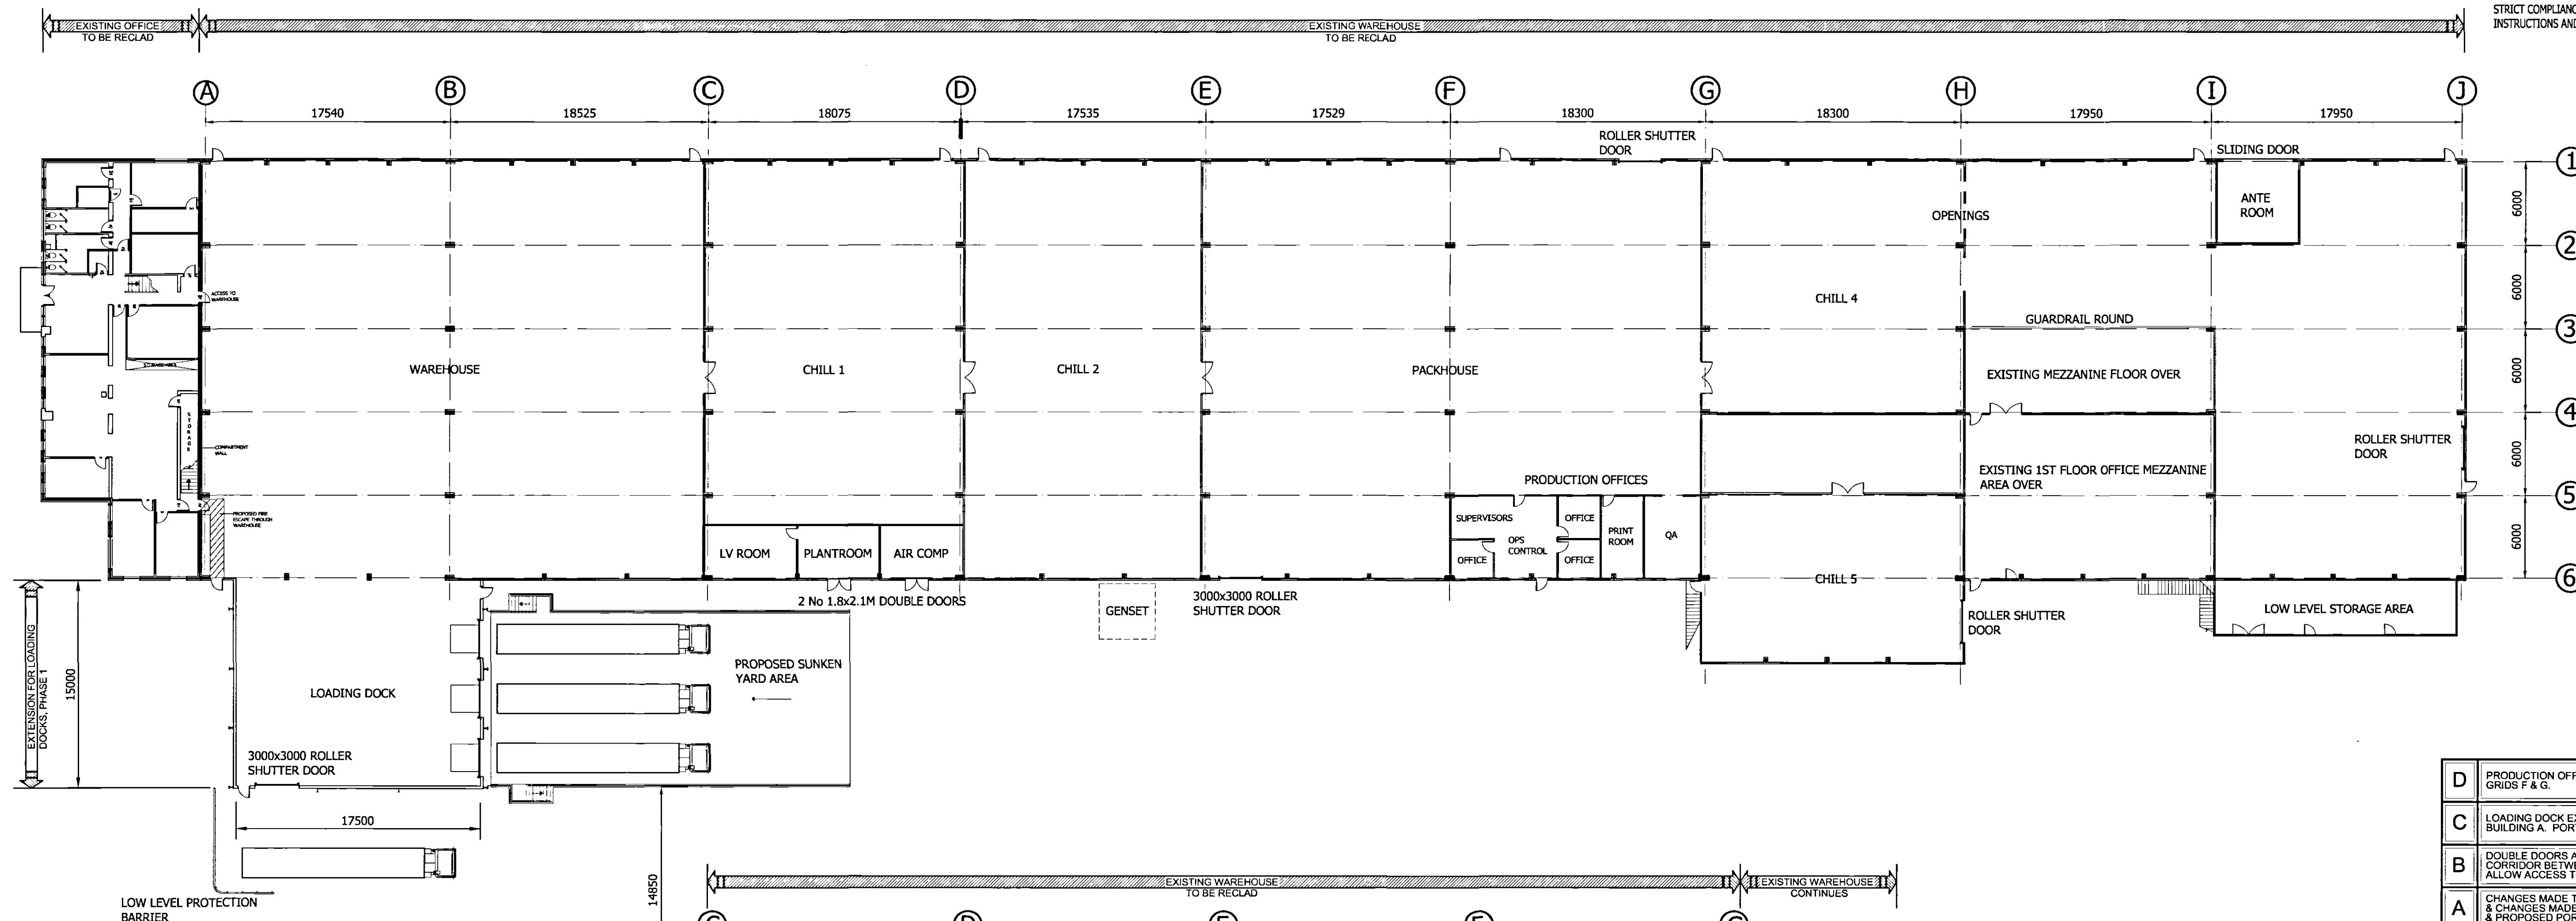

Proposed Layout - Building A
 (SCALE 1:250)

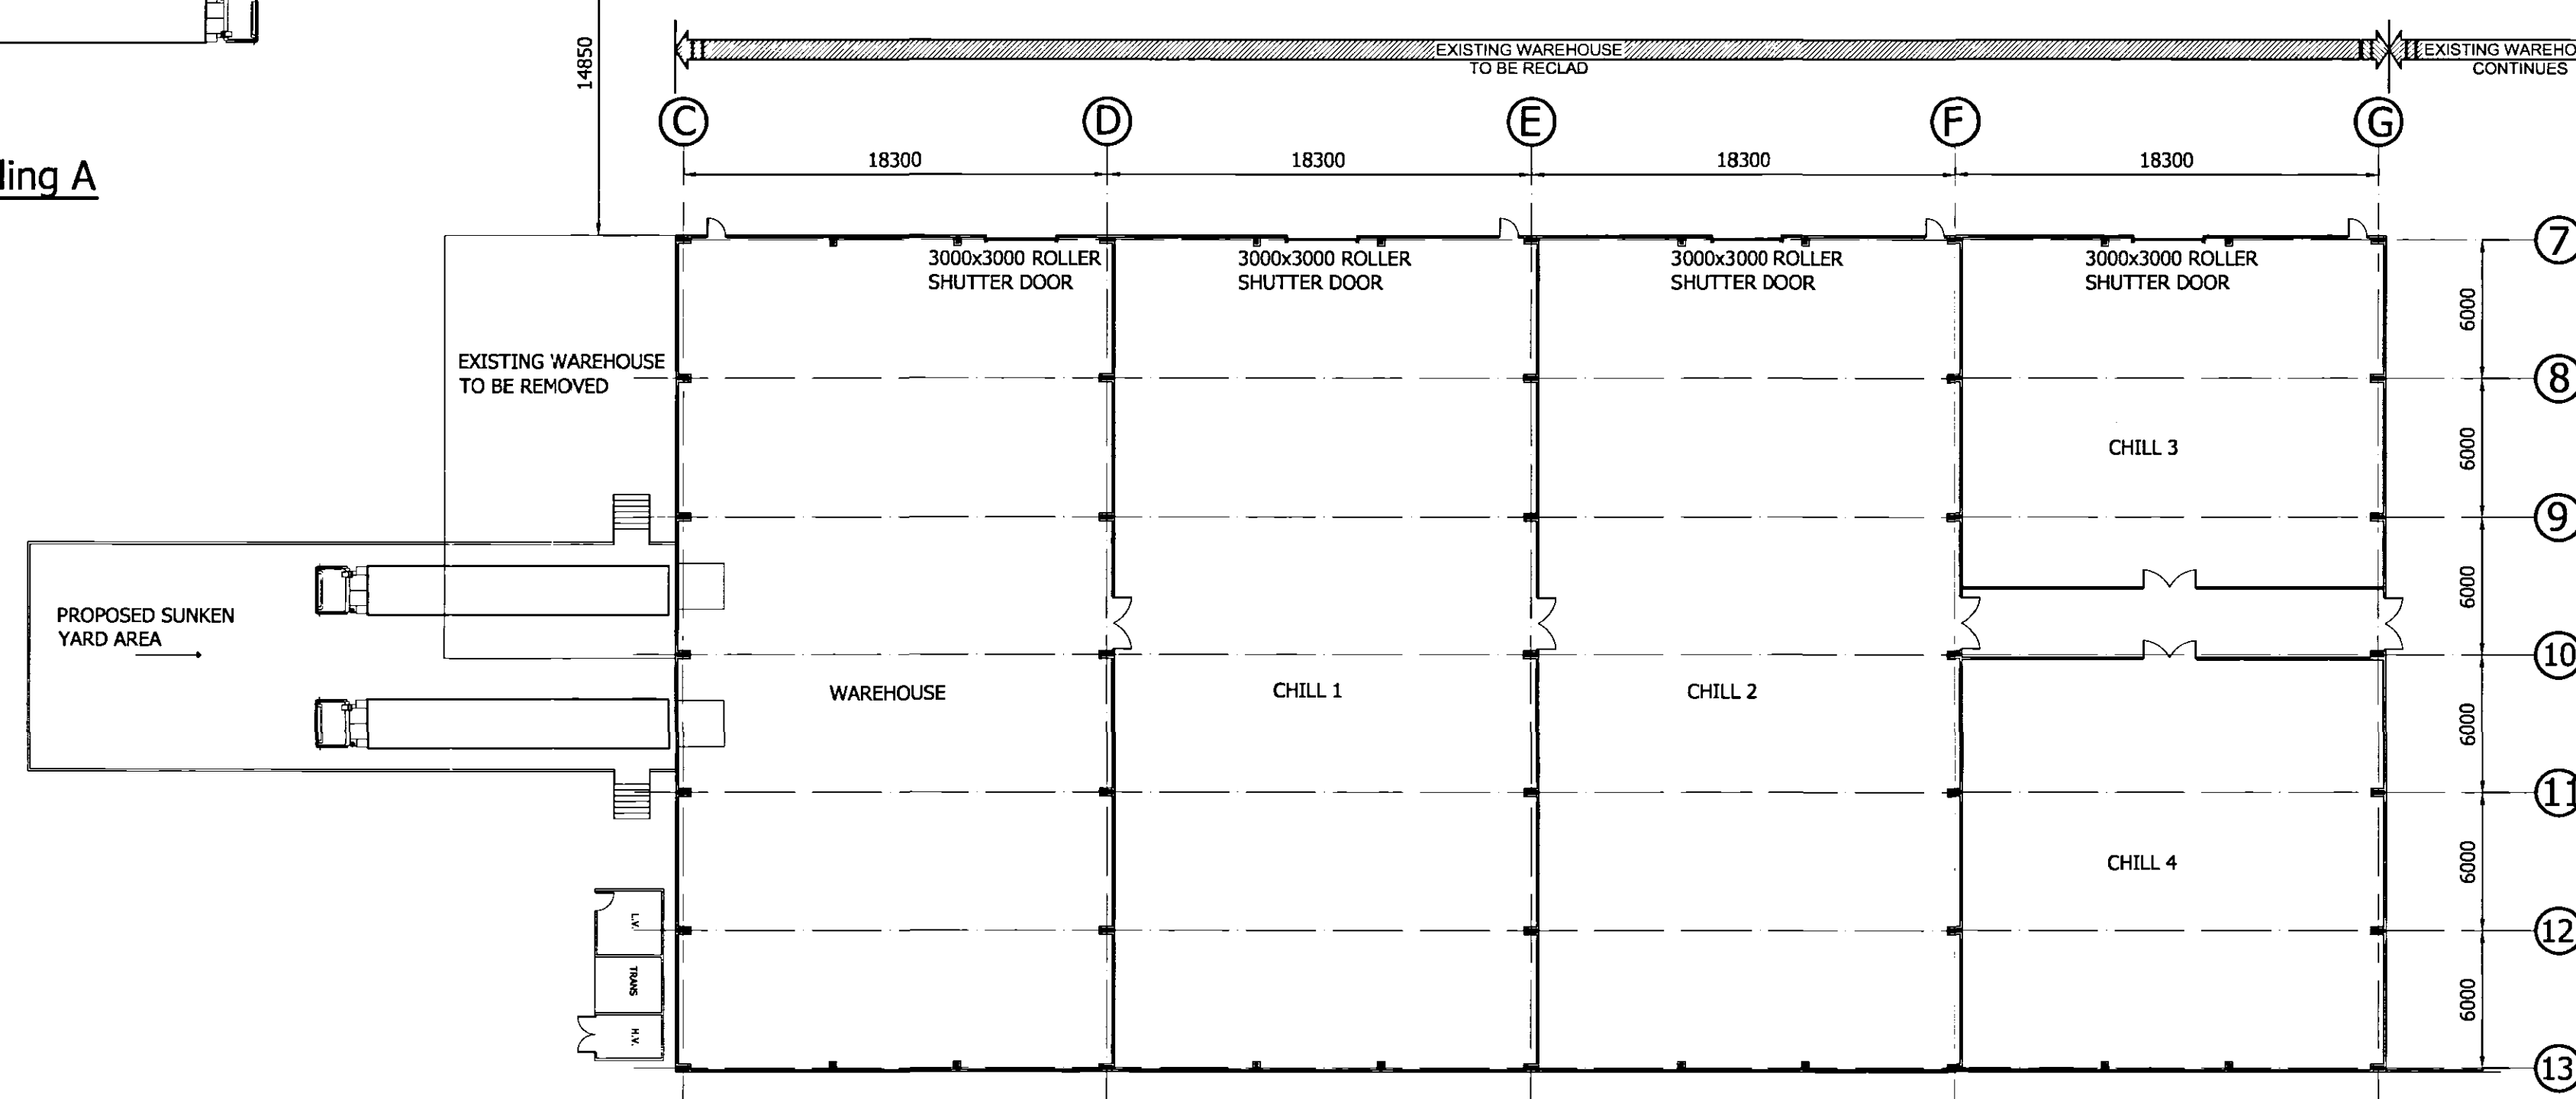

Proposed Layout - Building B
 (SCALE 1:250)

AMENDED PLAN
 Ref: A1

DETERMINED PLAN

0520/07

D	PRODUCTION OFFICES ADDED BETWEEN GRIDS F & G.	SC	MAY 07
C	LOADING DOCK EXTENSION ADDED TO BUILDING A. PORTACABINS REMOVED.	SC	APR 07
B	DOUBLE DOORS ADDED TO END OF CORRIDOR BETWEEN CHILL 3 & 4, TO ALLOW ACCESS TO CHILL STORE 5	TC	MAR 07
A	CHANGES MADE TO STEEL LOCATIONS & CHANGES MADE TO OFFICE LAYOUTS & PROPOSED PORTACABINS ADDED	TC	FEB 07
Rev.	Amendments	Rev'd By	Date

Client FESA	
Project FESA SITE REDEVELOPMENT & REFURBISHMENT SPALDING	
Title PROPOSED BUILDING LAYOUT BUILDINGS A & B	
Job No 07-0024	Date JAN 07
Drawing No 07-0024-005D	Status PRELIMINARY
Scale 1:250 (APPROX)	Drawn By ML
Project Engineer AD	Checked By AD
Waldeck Associates Consulting Civil & Structural Engineers	
Kesteven Business Centre 2 Kesteven Street Spalding, Lincs, NG34 7DT	Tel: 01529 415909 Fax: 01529 414844 E-mail: eng@waldeckassociates.com
35, Prestigate, Peterborough, Cambs PE1 1JR	Tel: 01733 338018 Fax: 01733 338019 E-mail: eng@waldeckassociates.com