
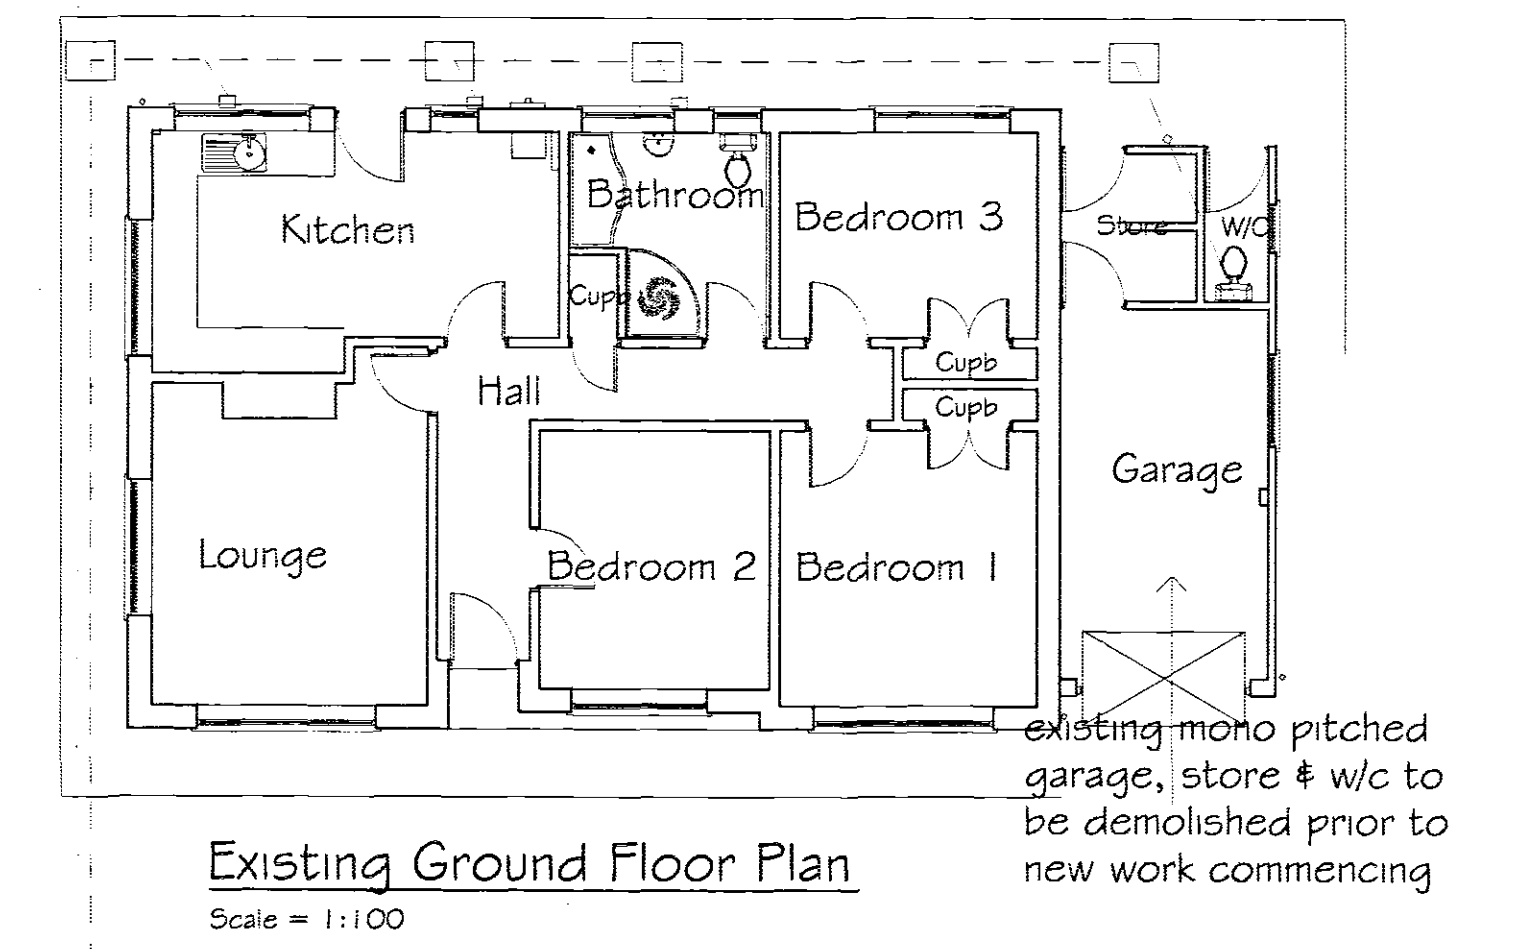
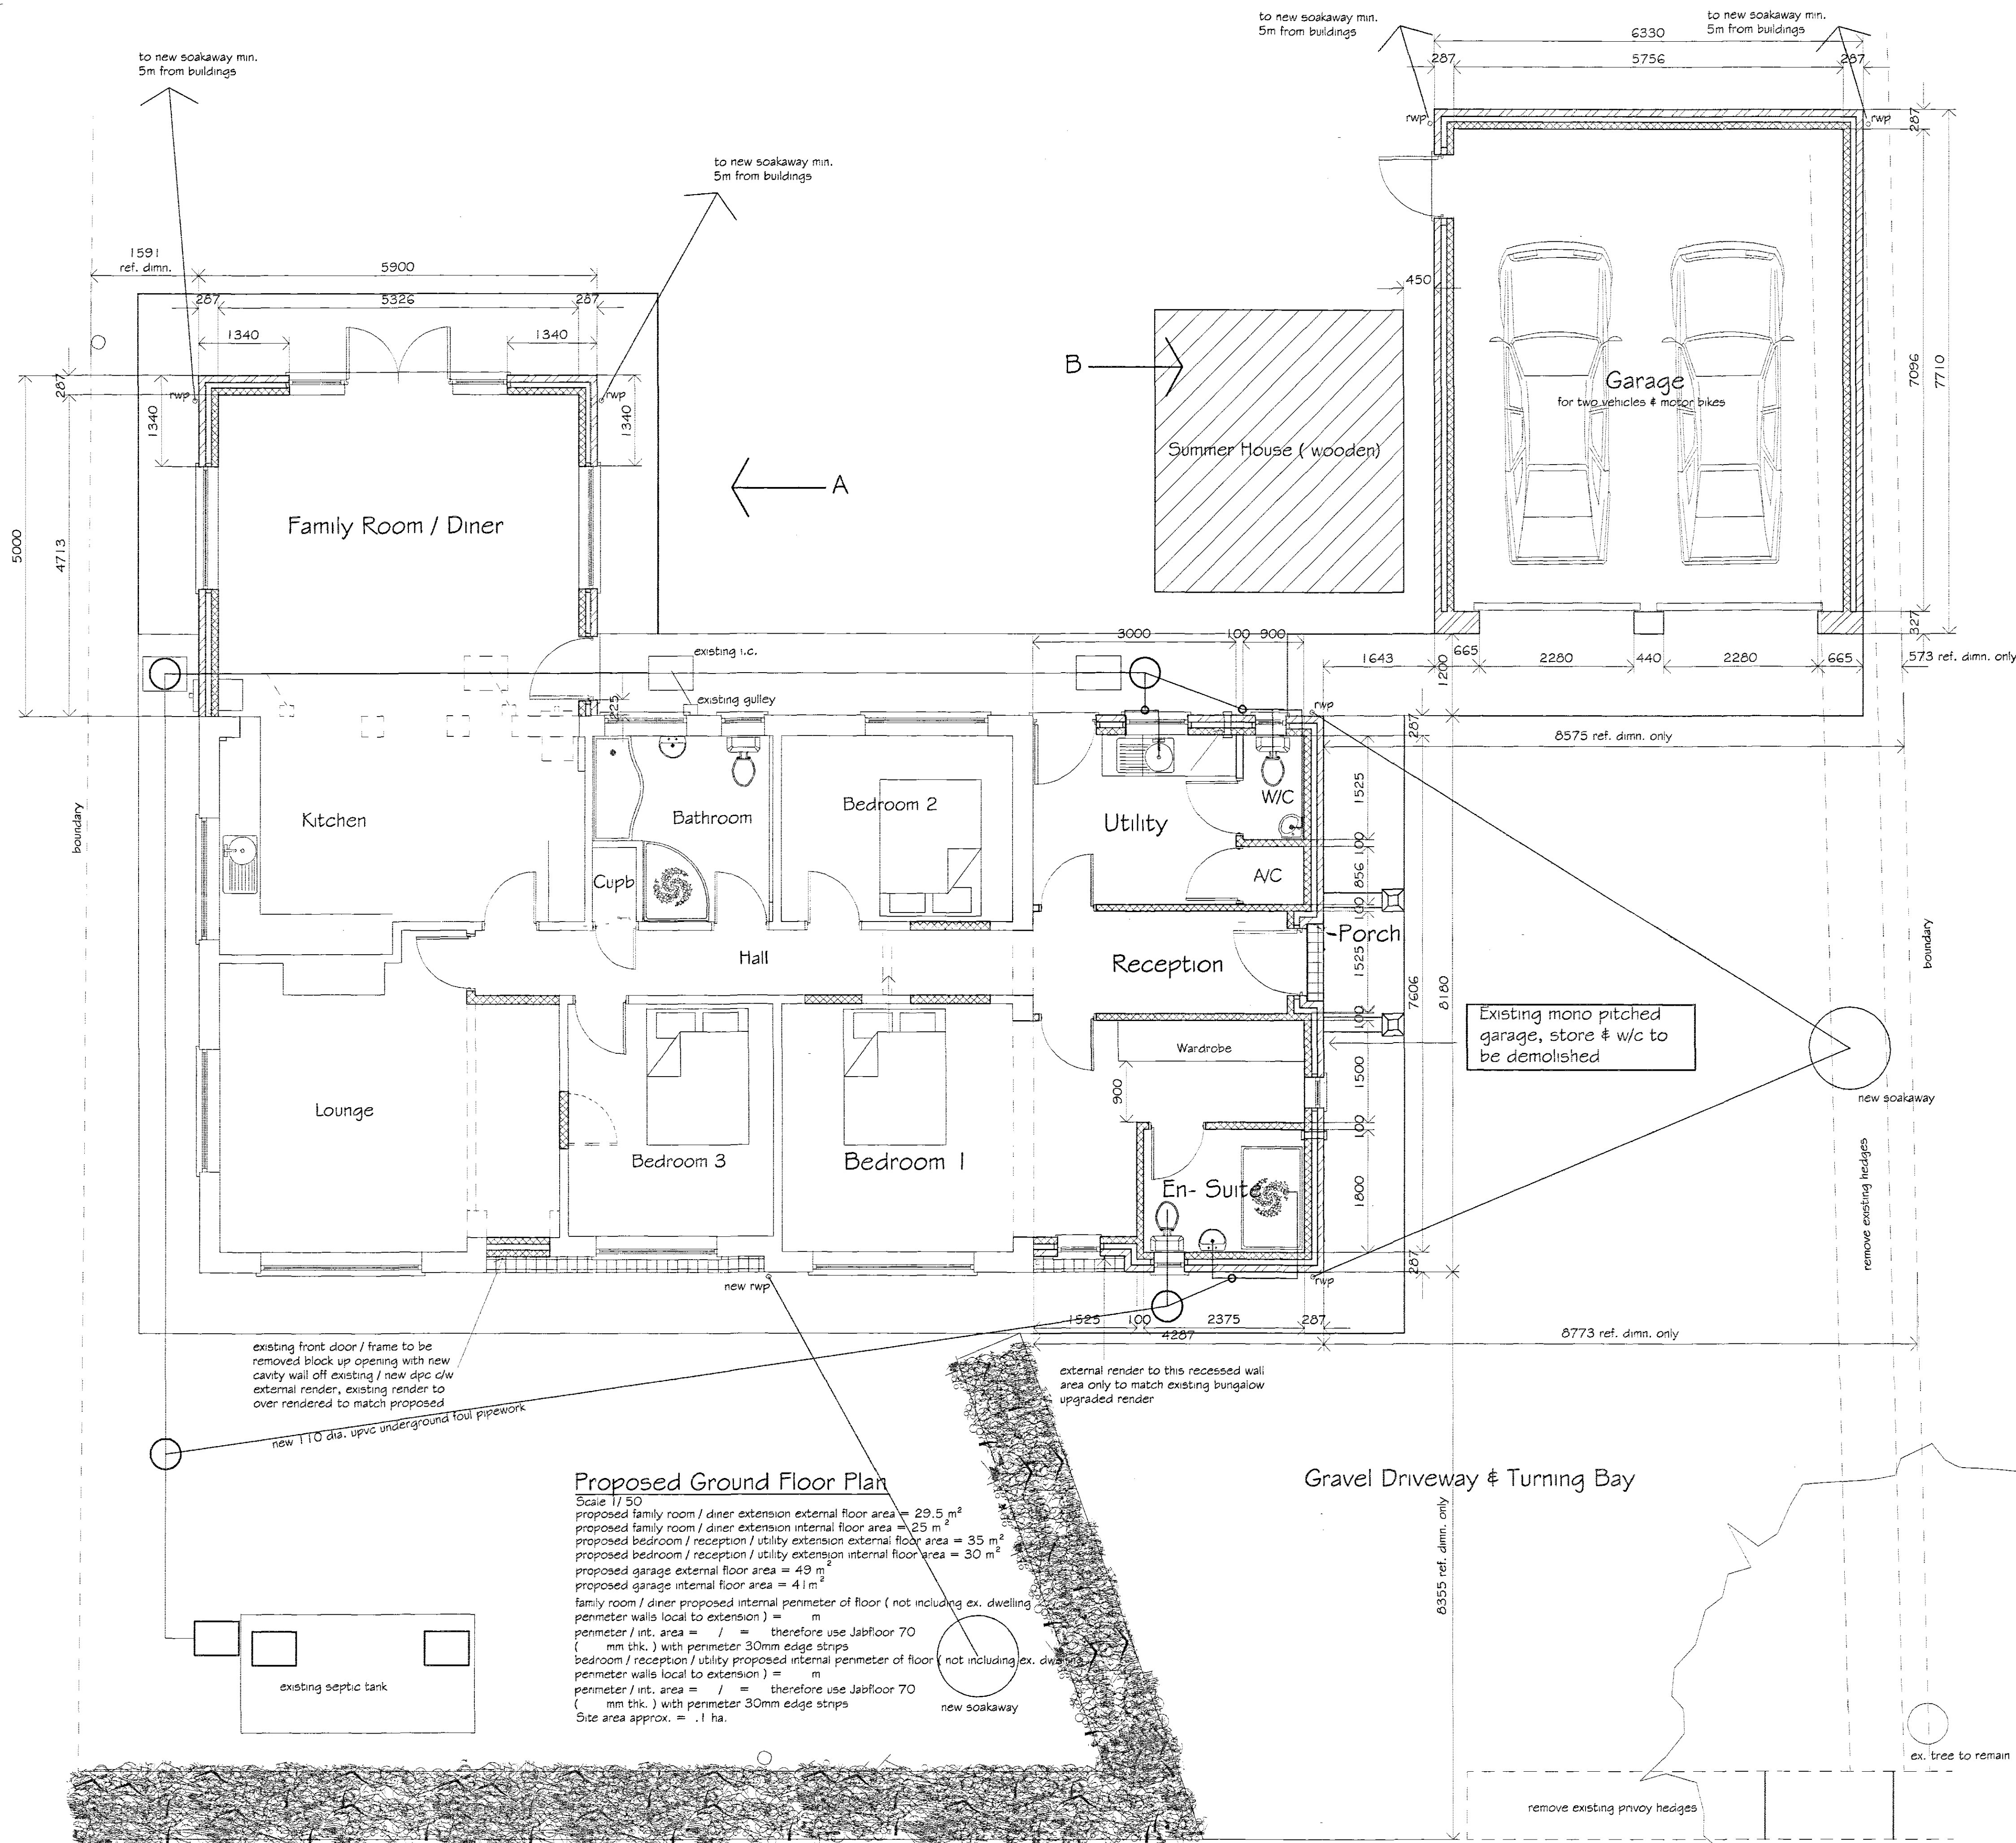


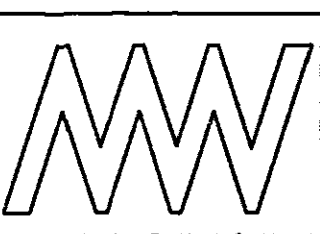

SHDC
Planning & Development
28 APR 2008
Ref: 0522/08

A Revised to suit SHDC Pre-Planning & clients comments		mjw	1/4/08
REVISIONS		BY	DATE
DRAWN	MJW	DATE	31.7.07
SCALE	1 / 50	CHECKED	
CLIENT Mr. & Mrs D. Bowman 8 South Drove Spalding Lincs PE11 3BD			
PROJECT Proposed demolish existing attached garage / store & construct single storey side / rear extension & internal alterations & detached double garage			
DETAILS Existing / Proposed Floor Plans			
 Malcolm Watson Architectural - Detailing Services Residential - Commercial - Industrial - Agricultural Planning & Building Regulations submissions 13 Winstanley Way, Frodoes, Spalding, Lincs. PE11 3BT. Tel / Fax : 01775 767690 email : mjw.13@bt-kentnet.com			
DRWG No. 2111/2007 ^A			

**DETERMINED
PLAN**