



NOTATION




DISTRIBUTOR ROAD
CORRIDOR

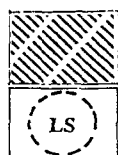


PREFERRED LOCATION
FOR FURTHER LOCAL
SHOPPING DEVELOPMENT

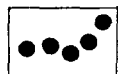


PROPOSED NETWORK
OF FOOTPATH / CYCLEWAYS

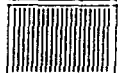


PLANNED RESIDENTIAL
AREAS

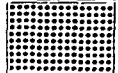


VERNATTS LINEAR
PARK

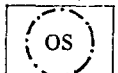


MAJOR OPEN SPACE PROVISION
AT CONJUNCTION OF FOOTPATH /
CYCLEWAYS / DISTRIBUTOR ROAD

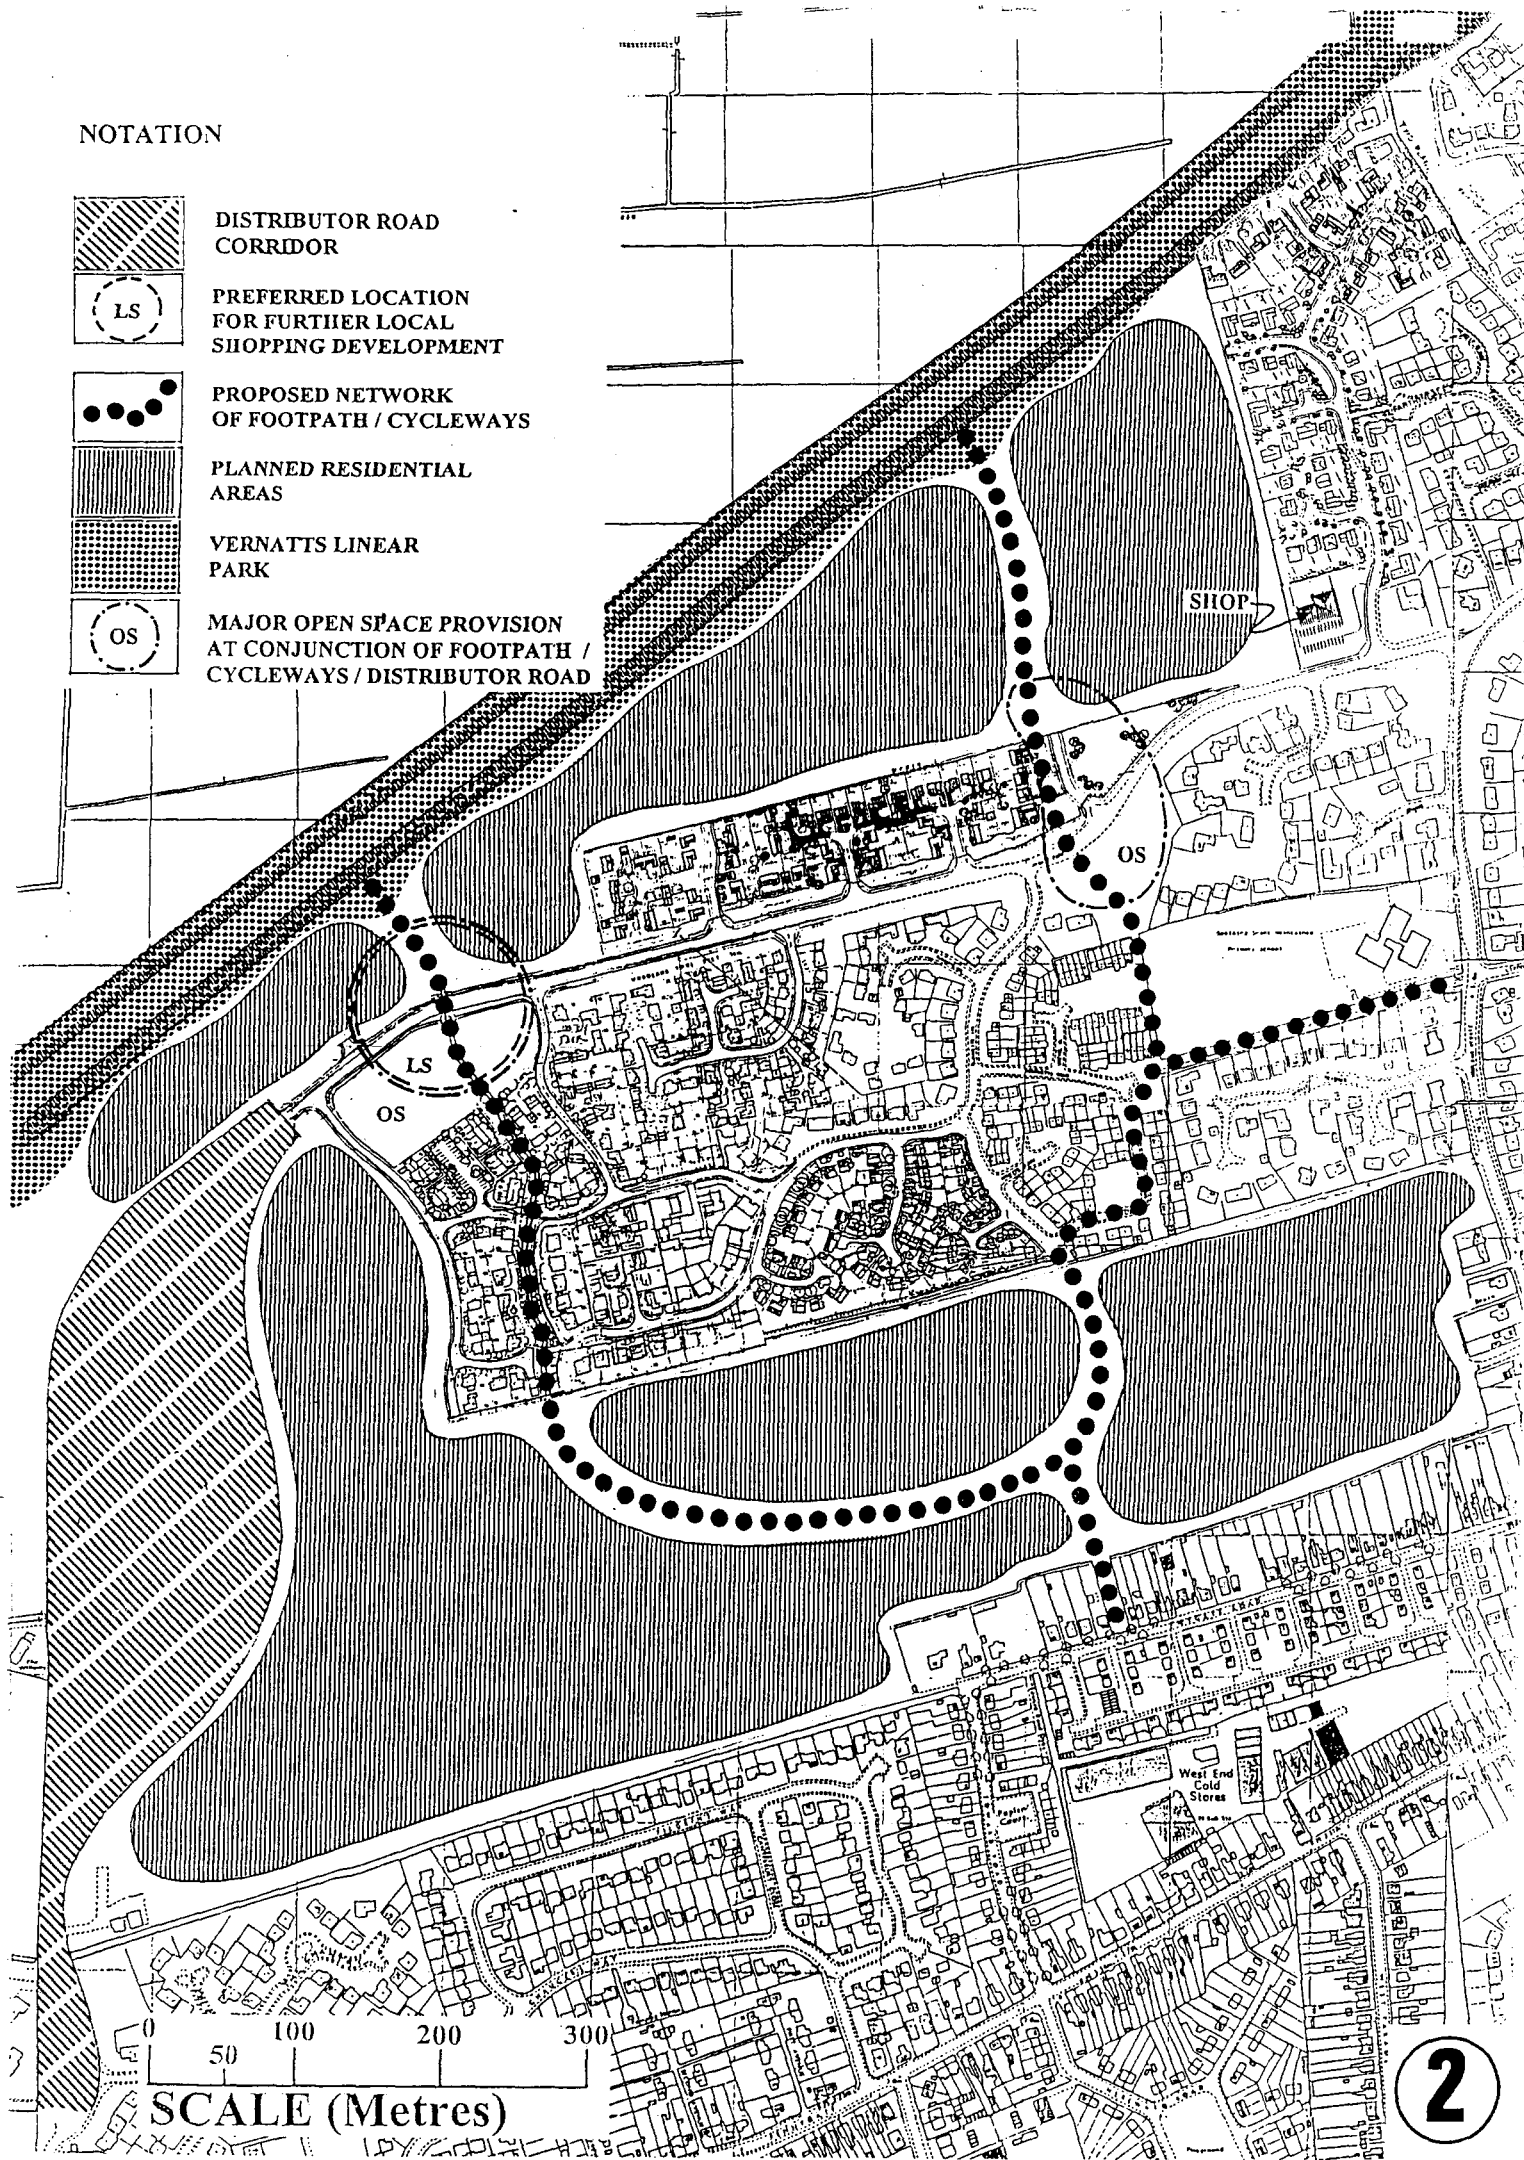

SCALE (Metres)

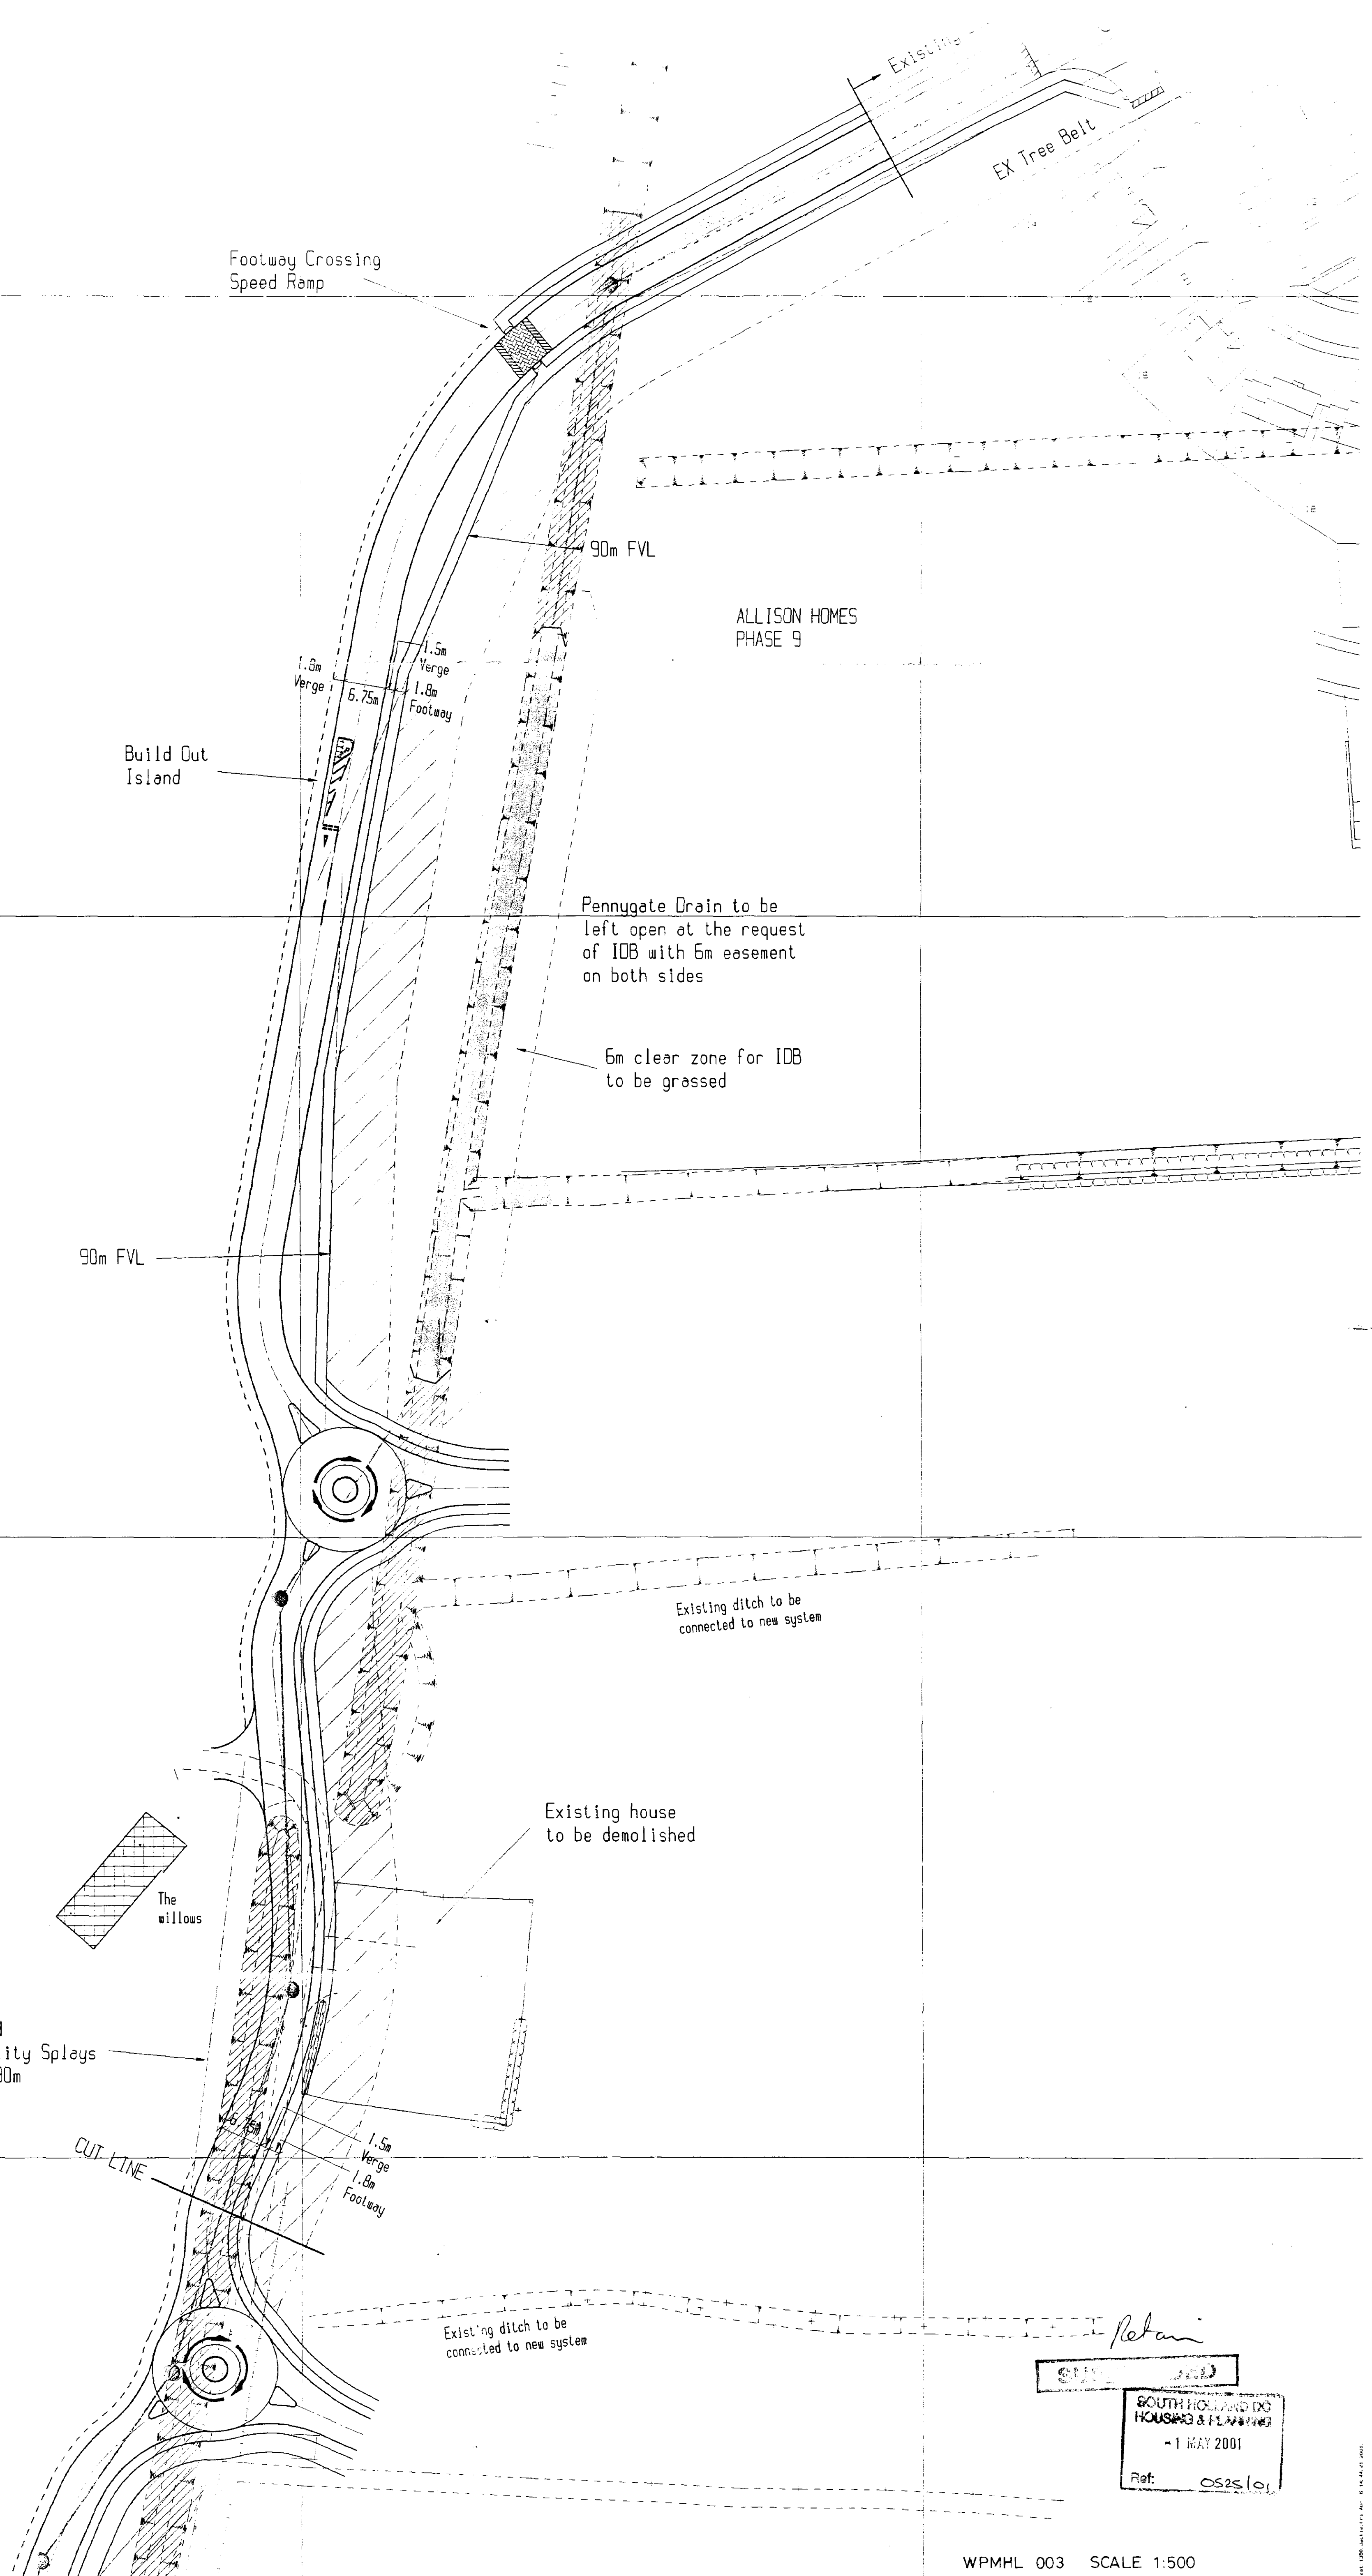

LOCATION PLAN
Scale 1:2500

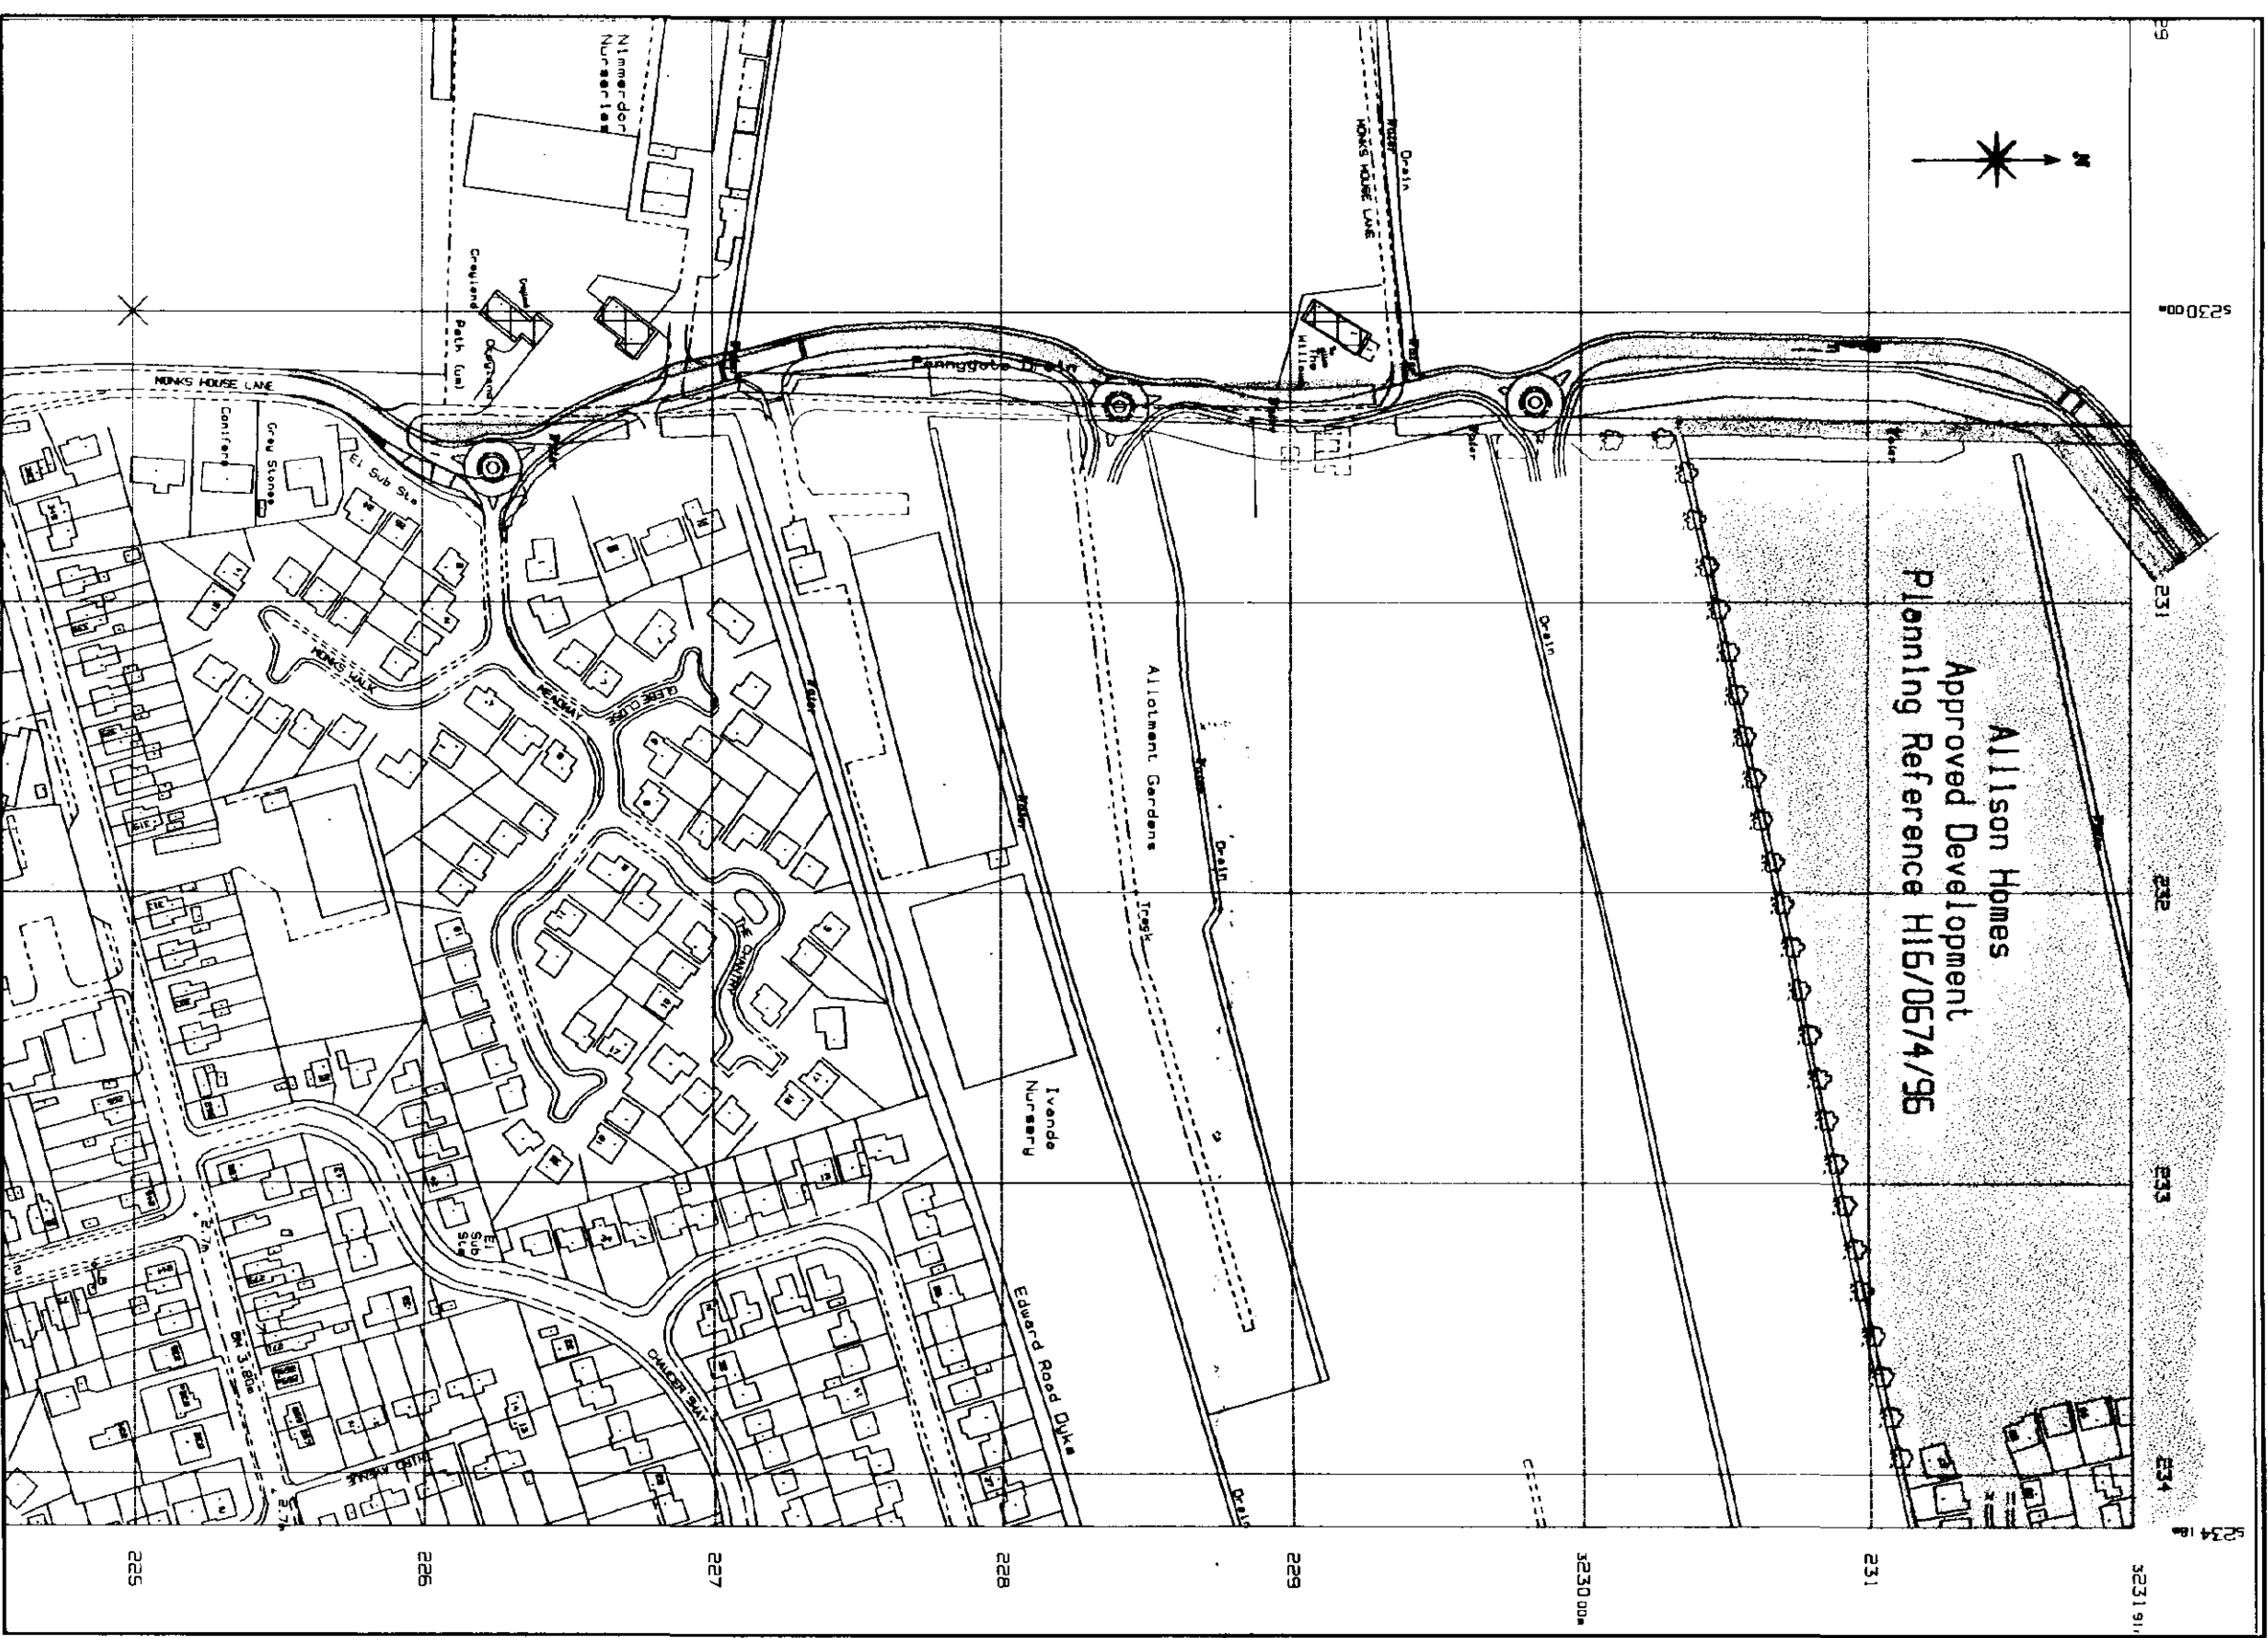

Note:
All surface water works to
H & DDB approval

Key:-

Denotes existing drains to be filled

Denotes extent of existing drains to be left open

Denotes 1500 & 2000 piping

Denote 10m avenue planting

Include dimensions to be shown.
Do not scale off the drawing.
The drawing shall be the same in proportion with the relevant Bill of Materials (BOM) and shall be the same in proportion with the relevant Bill of Materials (BOM) and shall be the same in proportion with the relevant Bill of Materials (BOM).

WORMALD, BURROWS PARTNERSHIP
Civil Engineering Consultants
12a & 14a Hitchin Street
Biggleswade, Beds SG18 8AX, U.K.
Tel 01767 317944
Fax 315434

Project
Wiggate Park
DETERMINED PLAN

Drawing Description
Proposed Alignment of Distributor Road Link to Monks House Lane

Client	South Essex Ltd	Drawing Number	E1350/1/B
Drawn By	Engineering Division	Scale	As shown
Checkd By	MD	Checked By	MD
Date	29 May 2001	Date	29 May 2001

