

If this drawing has been received electronically it is the recipients responsibility to ensure that it is printed to the correct scale.
Do NOT scale from drawing, only figured dimensions to be used. All dimensions and levels to be verified on site.
Any discrepancies to be notified to T-Square Design immediately. Copyright is reserved by them and the drawing issued on the condition that it is not copied, reproduced, retained or disclosed to any unauthorised person, either wholly or in part without consent. If in doubt, ask.




North West Elevation



South West Elevation



South East Elevation

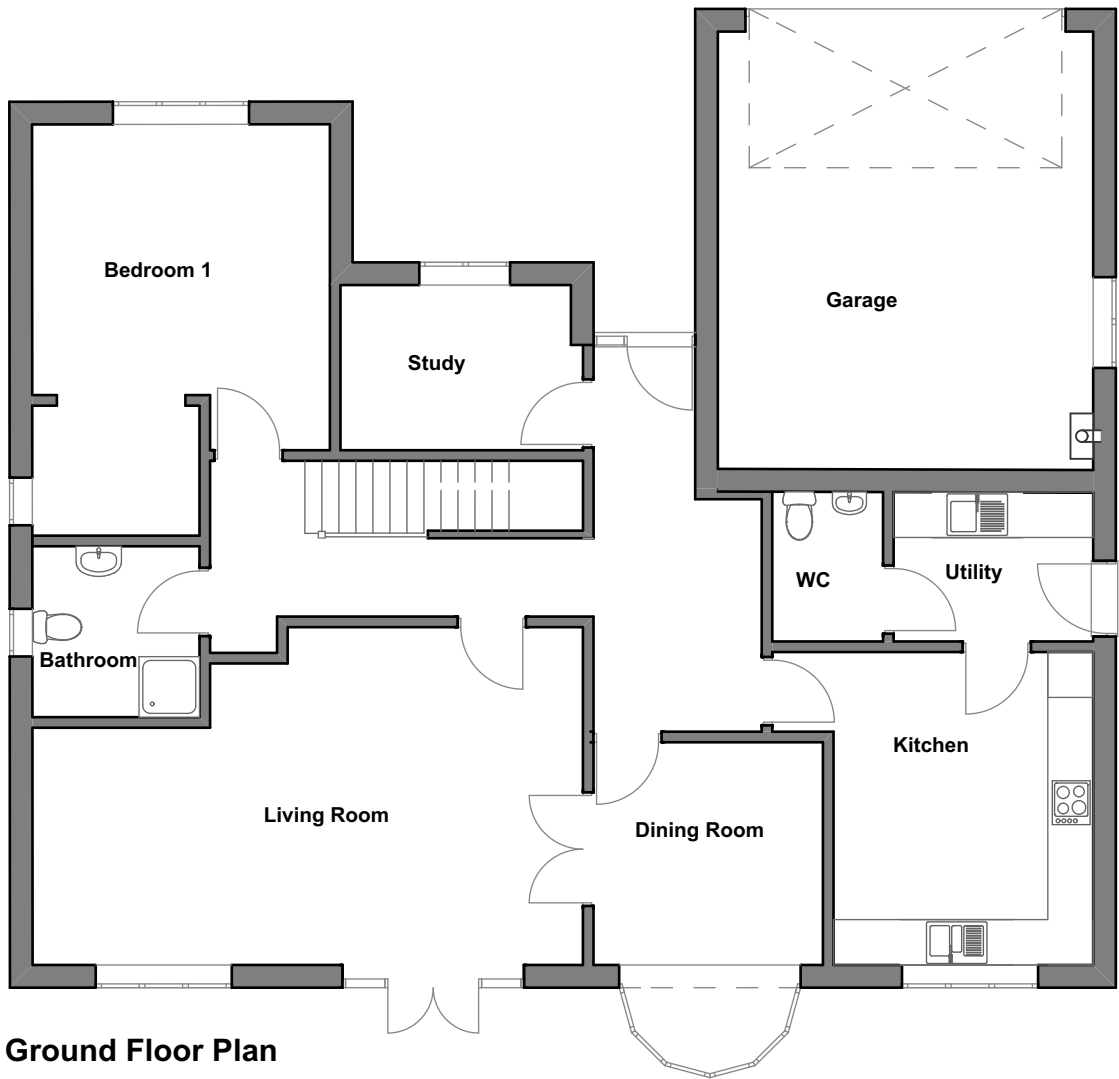

Ground Floor Plan

Rev:




T-SQUARE DESIGN

ARCHITECTURAL SERVICES

Registered Office:
The Hollies, Main Street
Hougham, Grantham NG32 2JD

Registered in England:
No: 08348027

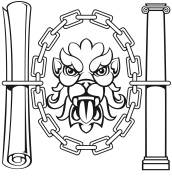

CIAT
Registered Practice

Job Title:

Alterations to house

Site Address:

1 Forge Close, Spalding, PE11 1XD

For:

Mr R Sweeney & Mrs M Smith

Drawing Name:

Ground Floor Plan and Elevations as Existing

Date
May 2016

Drawn by
PM

Status
Planning

Layout ID
16/010 P01

Drawing Scale @ A3
1:100