


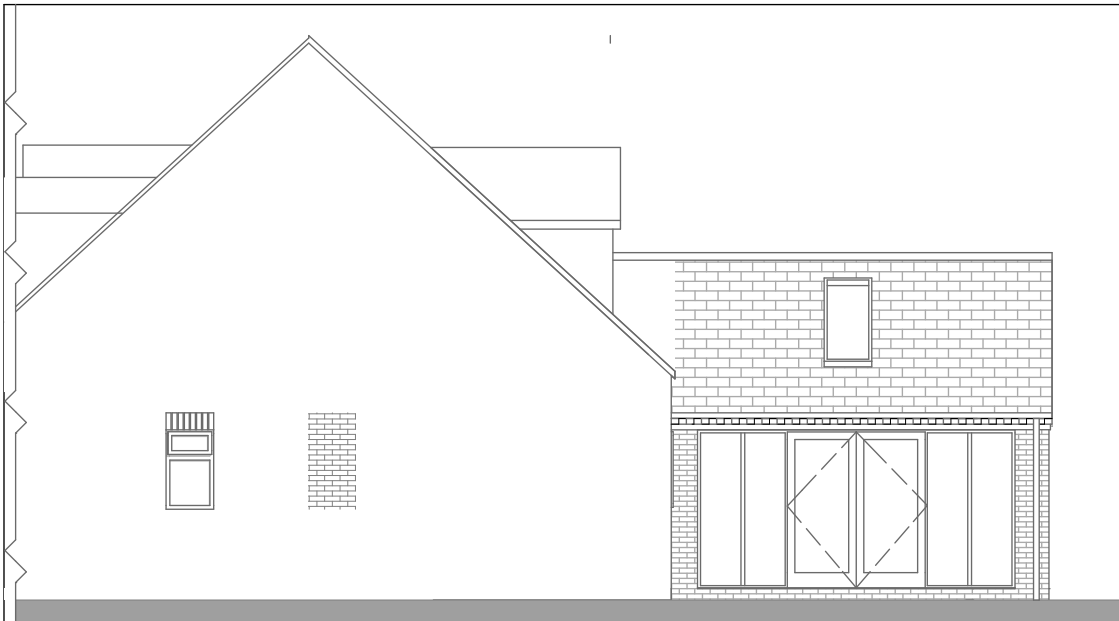


North West Elevation



South West Elevation



South East Elevation

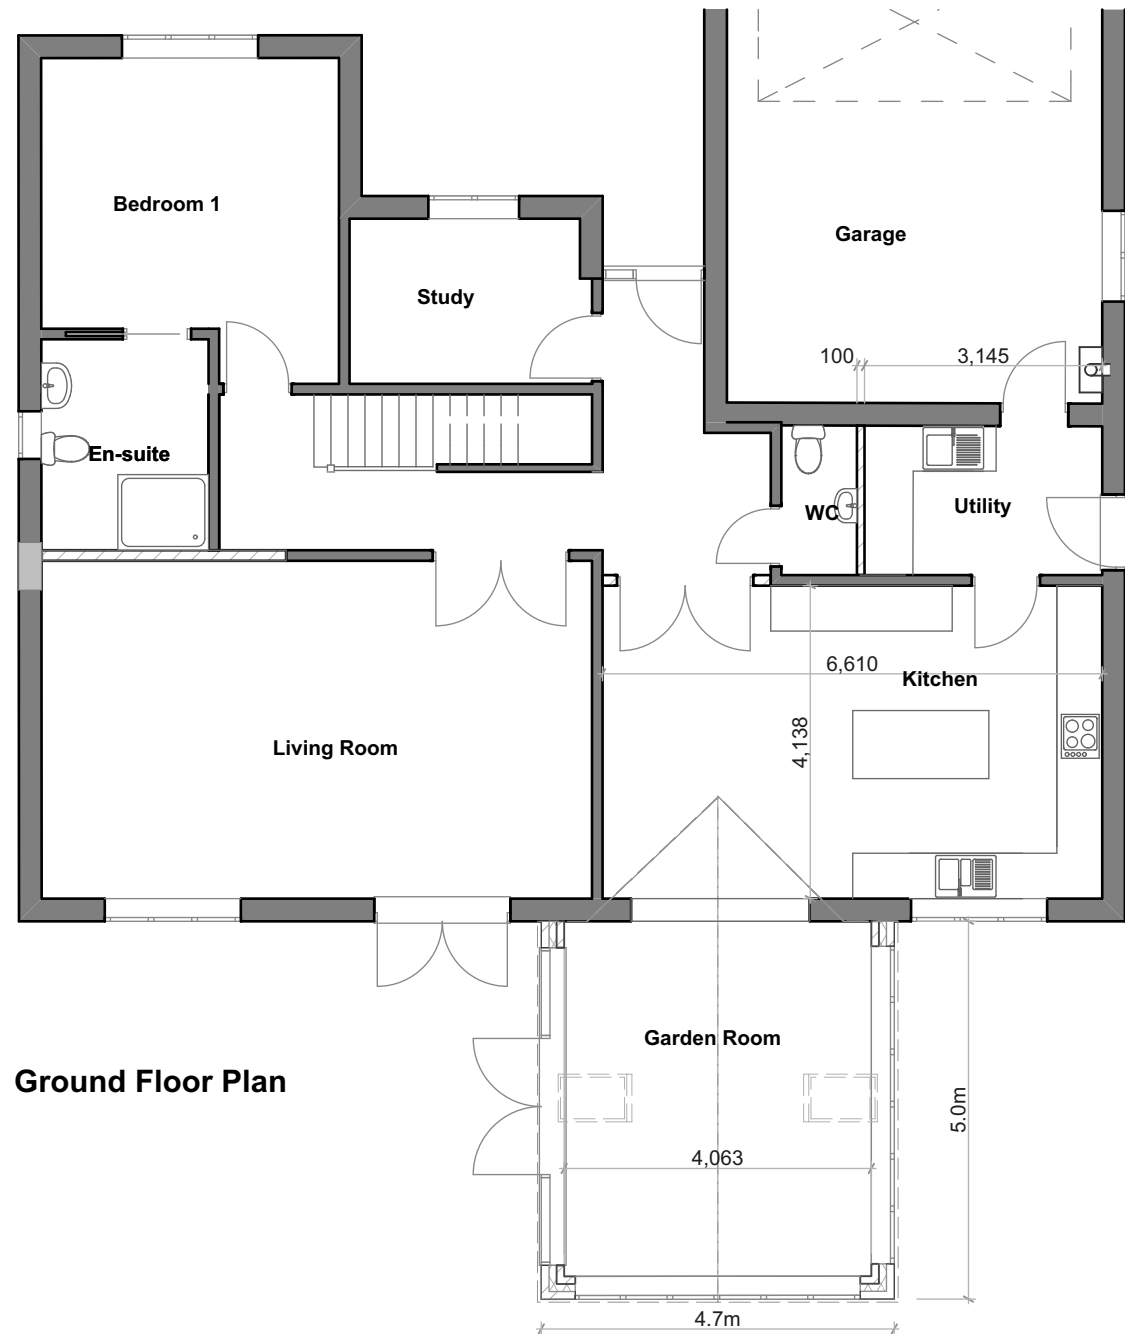

Ground Floor Plan

If this drawing has been received electronically it is the recipients responsibility to ensure that it is printed to the correct scale.
Do NOT scale from drawing, only figured dimensions to be used. All dimensions and levels to be verified on site.
Any discrepancies to be notified to T-Square Design immediately. Copyright is reserved by them and the drawing issued on the condition that it is not copied, reproduced, retained or disclosed to any unauthorised person, either wholly or in part without consent. If in doubt, ask.

Materials:
Roof - Slates to match existing
Walls - Facing brickwork to match existing
Windows and Doors - UPVC


Rev:



T-SQUARE DESIGN
ARCHITECTURAL SERVICES

Registered Office:
The Hollies, Main Street
Hougham, Grantham NG32 2JD

Registered in England:
No: 08348027

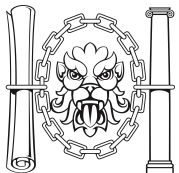

CIAT
Registered Practice

Job Title:

Alterations to house

Site Address:

1 Forge Close, Spalding, PE11 1XD

For:

Mr R Sweeney & Mrs M Smith

Drawing Name:

**Ground Floor Plan and
Elevations as Proposed**

Date

May 2016

Drawn by

PM

Status

Planning

Layout ID

16/010 P02

Drawing Scale @ A3

1:100