

Complete Entrance Solutions Ltd

SHDC
Planning & Development

17 JUL 2009

Ref: 0533/09

CES

F.A.O Mr Paul Fitzgerald
Fitzgerald Bed Centre**BUDGET QUOTATION**

Dear Paul,

QUOTATION REF: Q3100
SITE REFERENCE: 77 Westside Street, Spalding, Lincs, PE11 2AG
PREPARED BY: Zoey Pickford
DATE: 05/06/09

Thank you for opportunity to provide our budget quotation on the above mentioned project. Please find our full detailed specification quotation below.

To supply and install 1no shopfront to comprise of 1no pair of manual doors.

Aluminium Screenwork

1no prefabricated powder coated aluminium shop front. Approximate overall size: <i>4725 wide x 4083 high</i> To comprise of 1no pair of manual doors 1no door at 855mm and 1no door at 1030mm 1no Letterbox Single glazed = 6.4mm laminated glass	Door to be security beaded & factory glazed Mill finish aluminium threshold High security hook locks & Euro profile cylinders Narrow door stiles 100mm x 50mm aluminium sections Polyester powder coated to standard RAL 3003 MATT Screens to be site glazed
--	--

Total Project Price – Single Glazed: £3,690.27 + VAT

Additional works as discussed with surveyor on site visit command unit for roller shutter & 2no fobs £140.00 + VAT

Notes

All works for making good are to be carried out by others, this includes preparing the opening unless agreed. Installation during normal working hours, unless otherwise agreed. Power supply is to be provided by of others.

The area in which our fitters work must be clear and free of any pedestrian activity

Summary of terms and conditions

1. Payment terms are pro forma basis unless credit approved, and costs are fixed for 30 days of quotation
2. Our current lead time for the products described above is 3-4 weeks from drawing approval

I trust this meets with your approval and await your further instructions.

Regards

Zoey Pickford
Planning & Quotation Manager

**DETERMINED
PLAN**

Tel: 0870 224 2092 Fax: 0870 224 9209
Unit 11 Kenwood Road, Reddish, Stockport, SK5 6PU

Company Registration: 6753685 DIS UTR: 8876403813749A VAT Registered Company



Complete Entrance Solutions Ltd
Unit 11
Kew Road
North London
Stockport
SK5 6PH
Tel: 0800 224 2052
Fax: 0800 224 9209

TITLE:

Supply and Install Shopfront

CUSTOMER:

Fitzgerald Bed Centre

SITE:

DRAWN BY:


Carlos Tejedor

CHECKED BY:

DATE:

16/07/2009

DRG. No.:

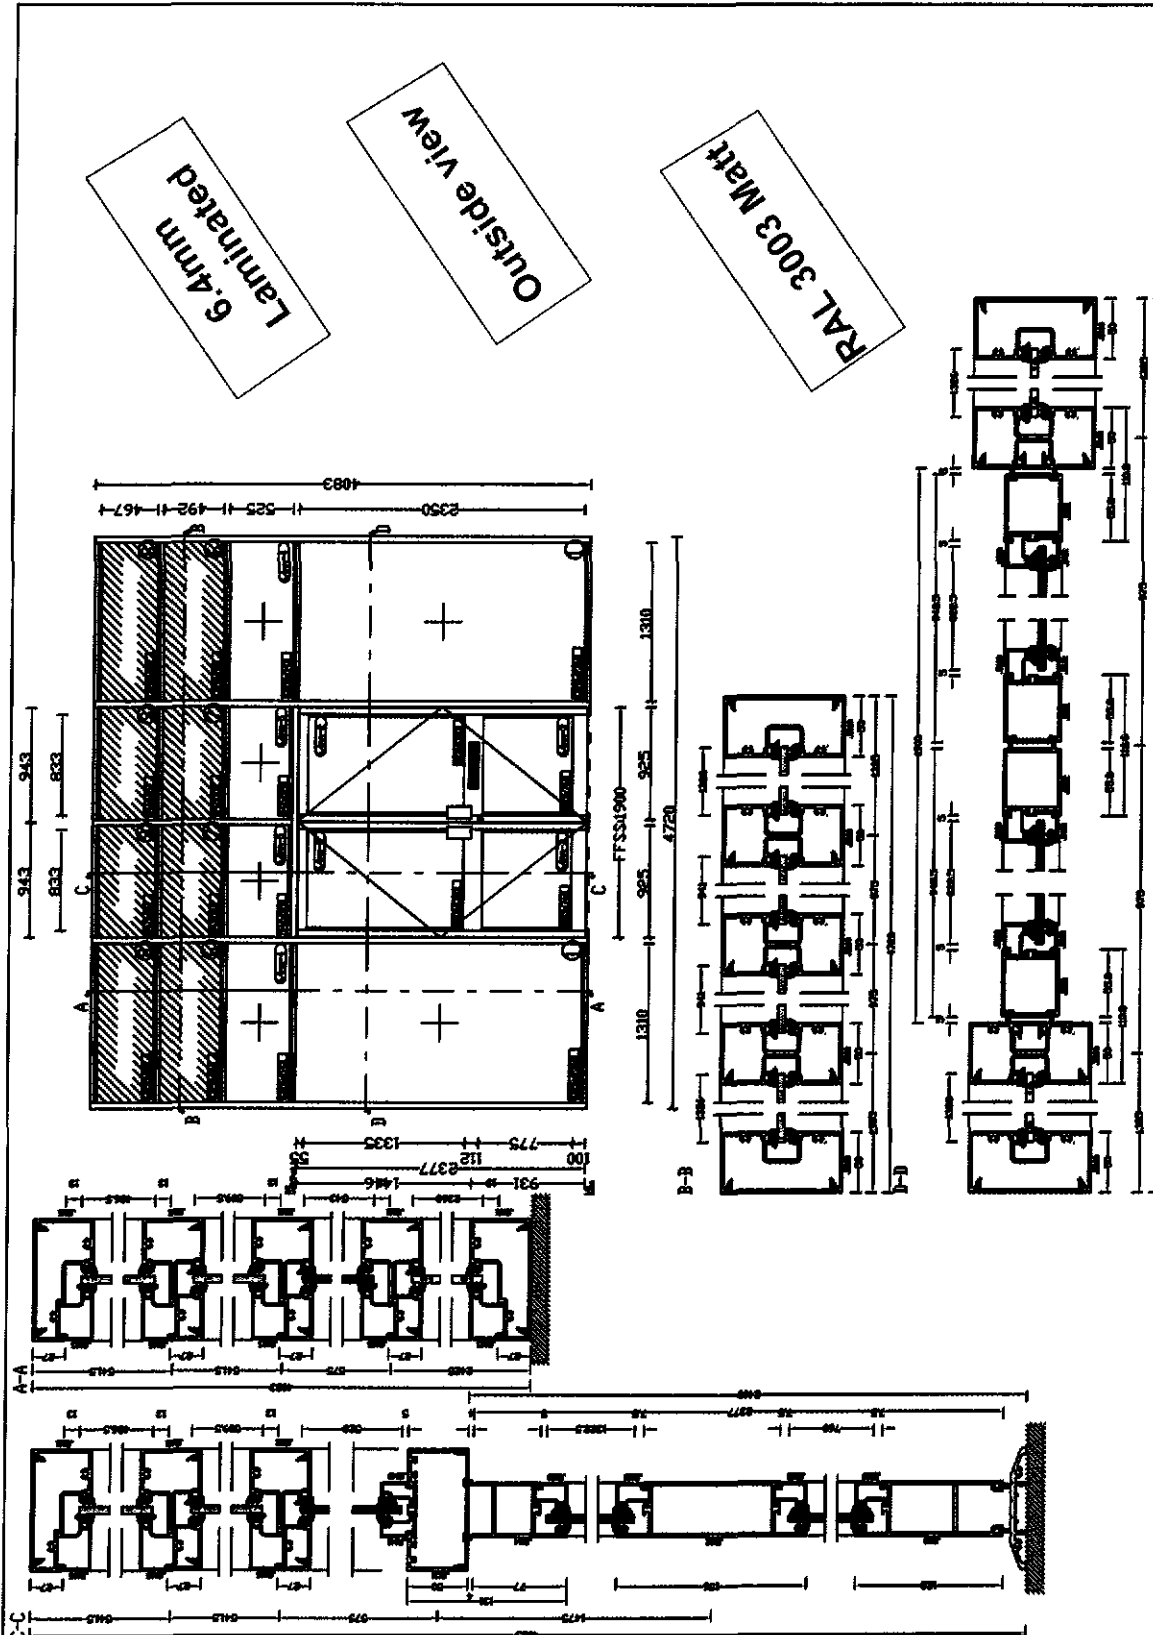

6.4mm Laminated

Outside view

RAL 3003 Matt