

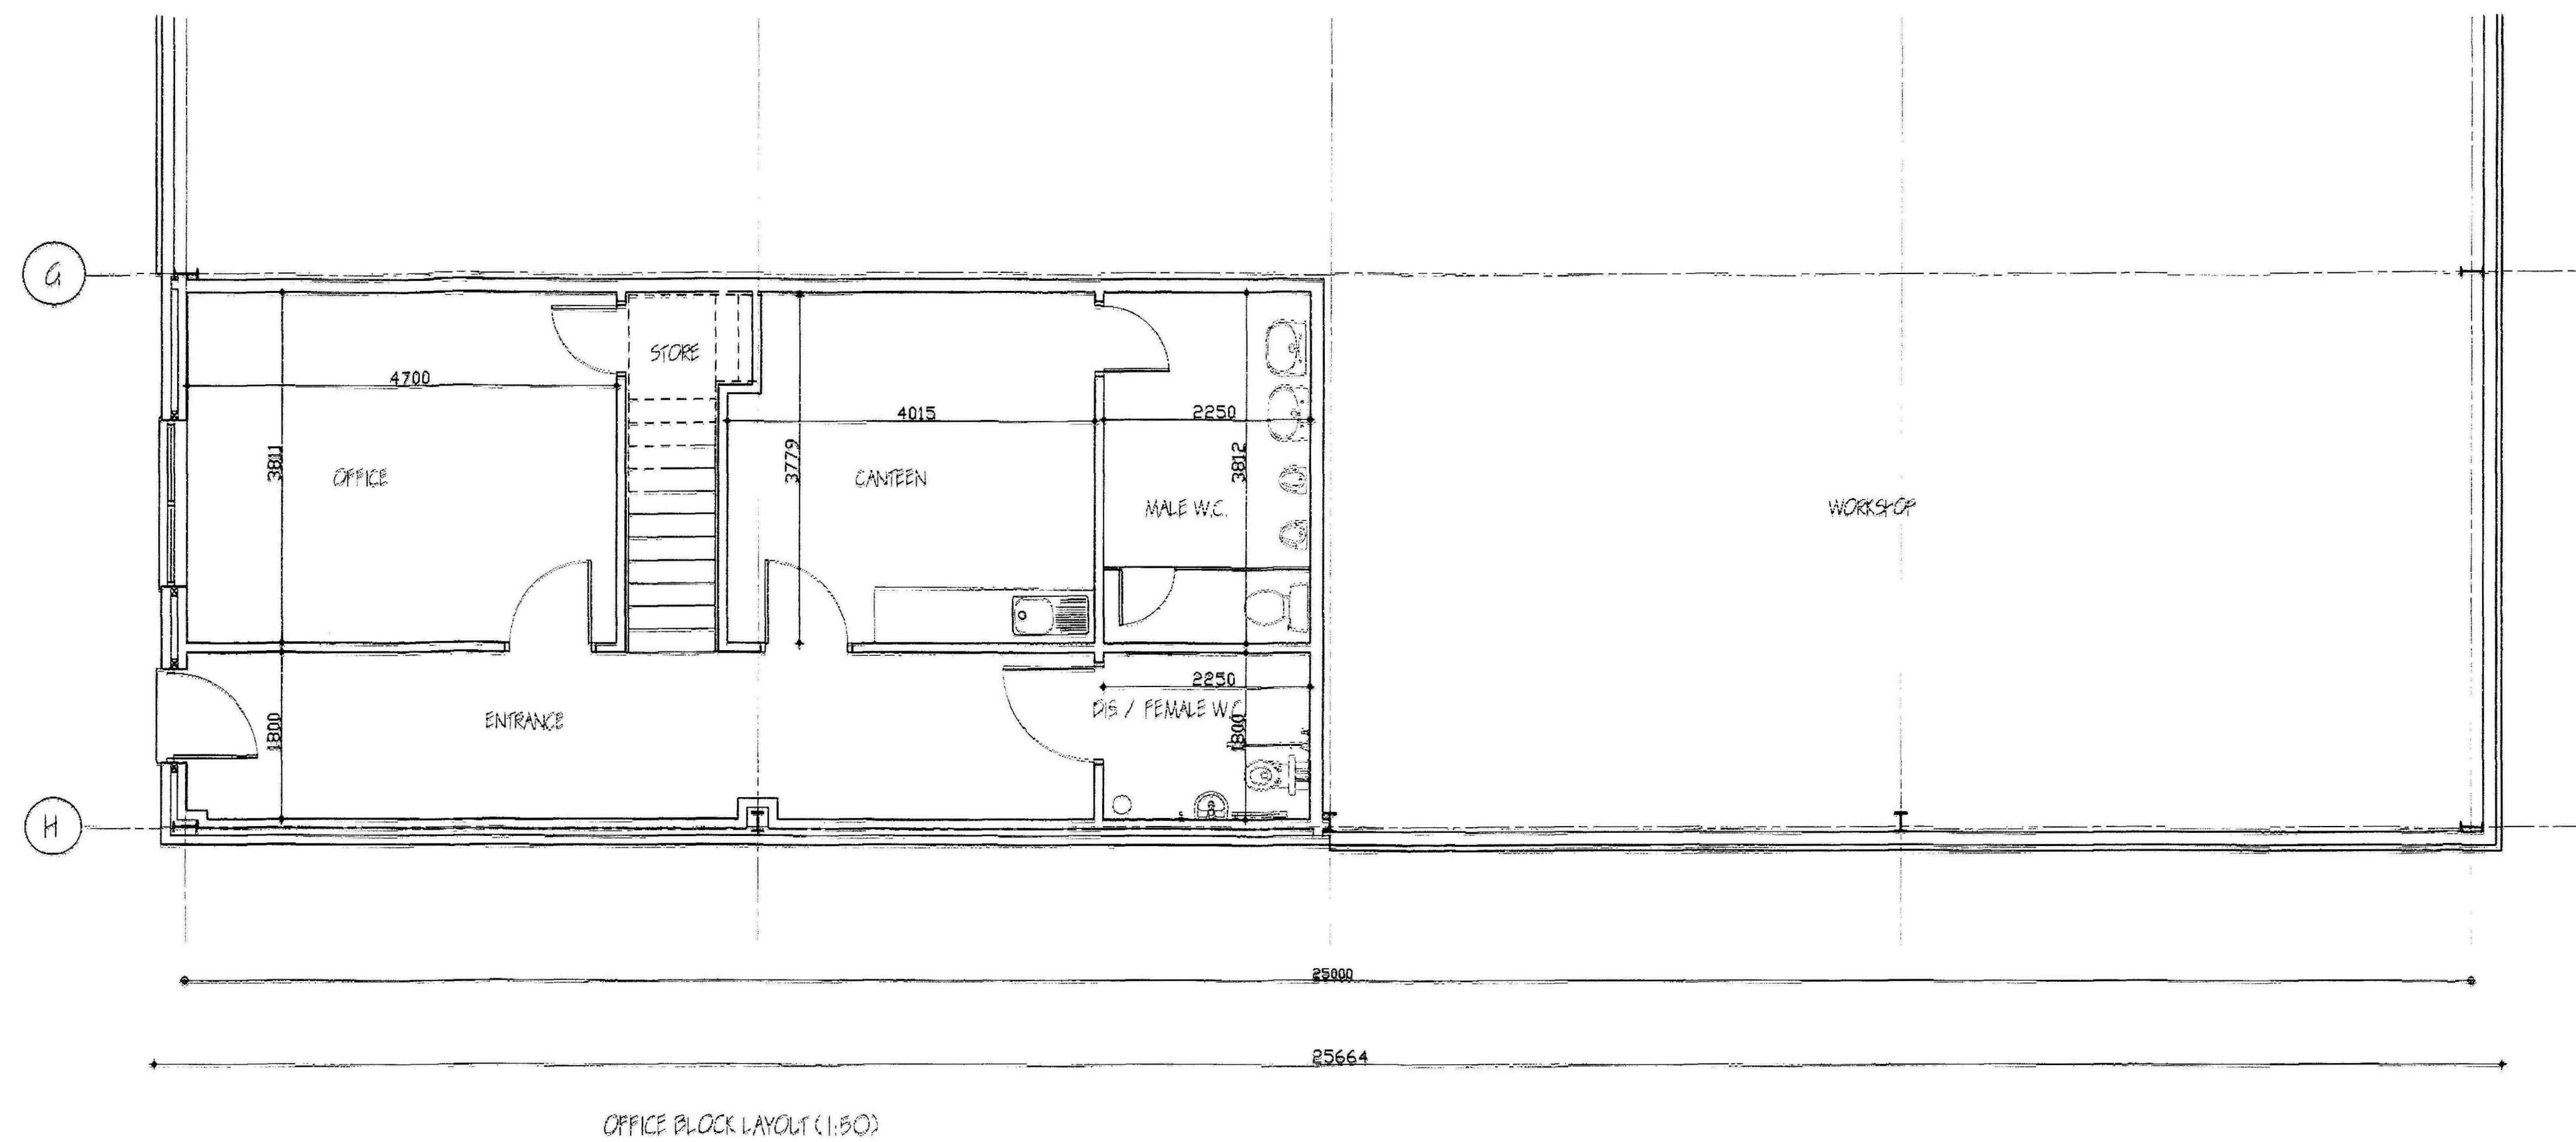
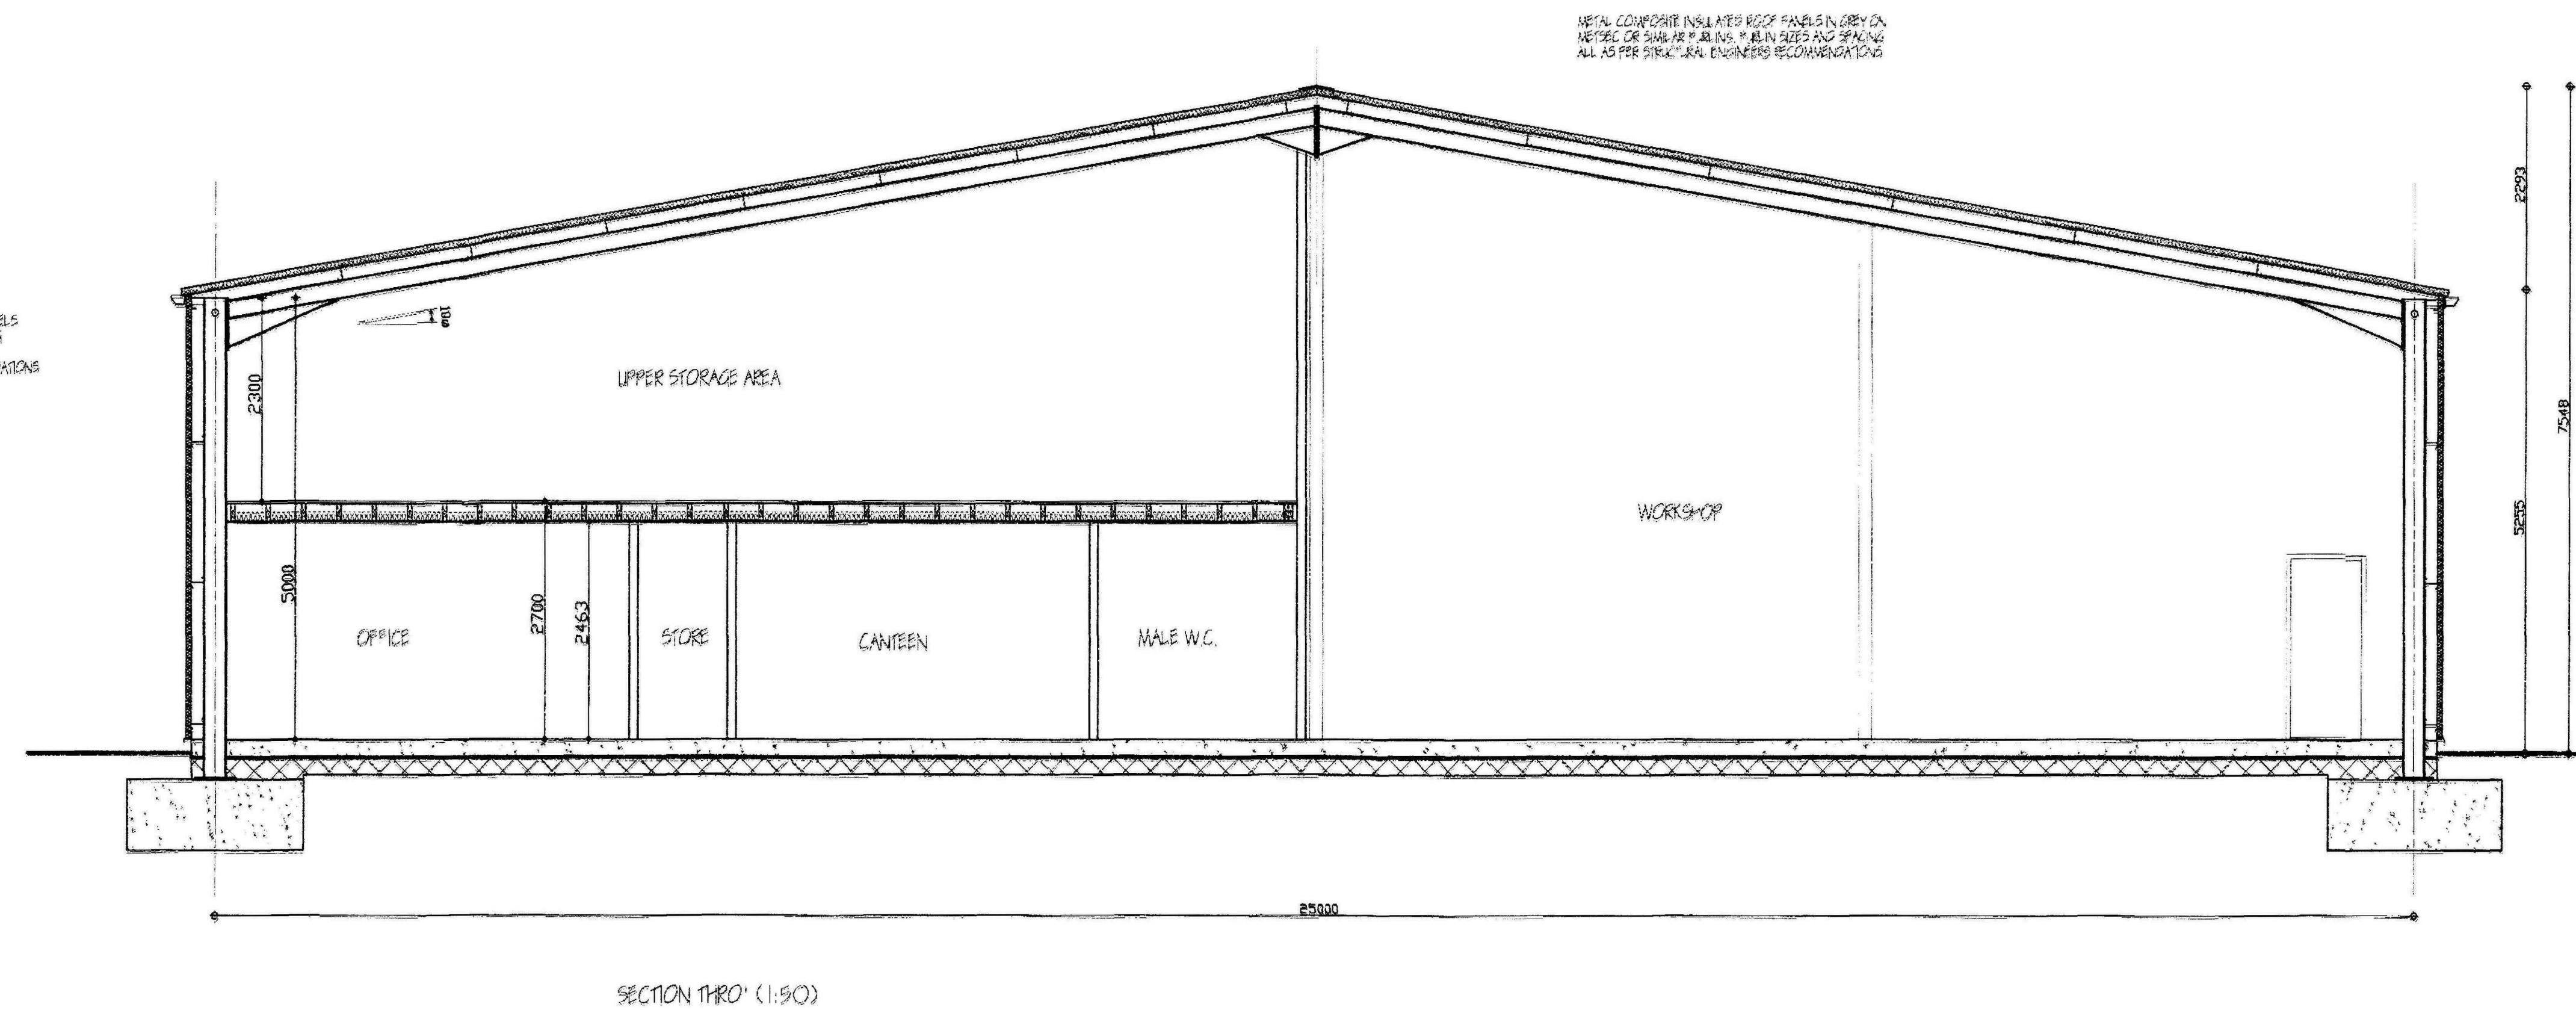


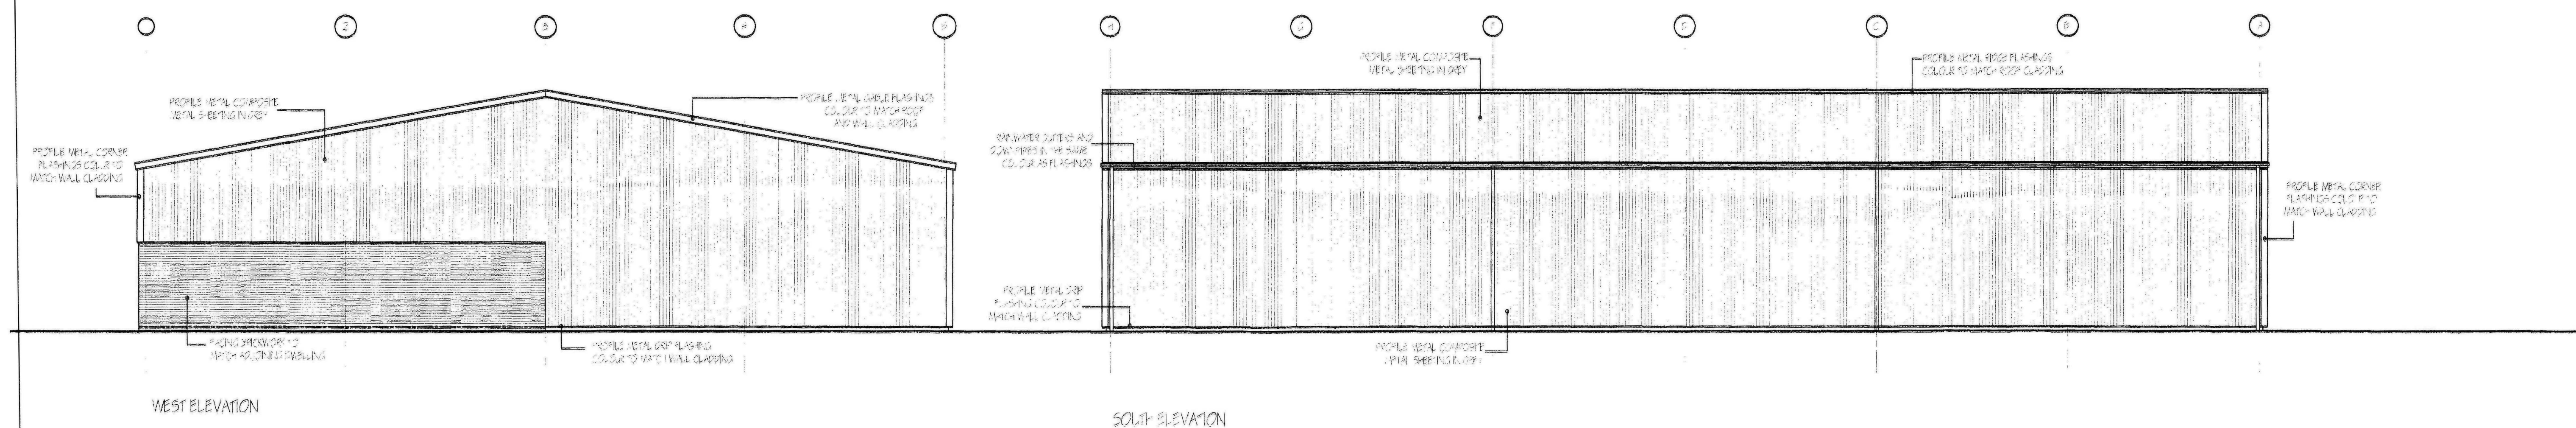


29 JUN 2010
CS36-10

Rev	Description	Drawn	Date
Drawing Status ISSUED FOR APPROVAL			
AZTech Designs Limited. Architectural & Building Design Services Morgan House, Gilbert Drive, Boston, Lincolnshire, PE21 7TG. tel. 07919 685060			
© Copyright Reserved			
Client PROMECH ENGINEERING LIMITED			
Project LIGHT ENGINEERING WORKSHOP AT BURR LANE, SPALDING			
Drawing Title GROUND FLOOR OFFICE LAYOUT AND SECTION THRO'			
Scale 1:50	Drawn A.P.H.	Checked	
Date APRIL '10	Drawing No. AZH/002/04/10	Rev.	

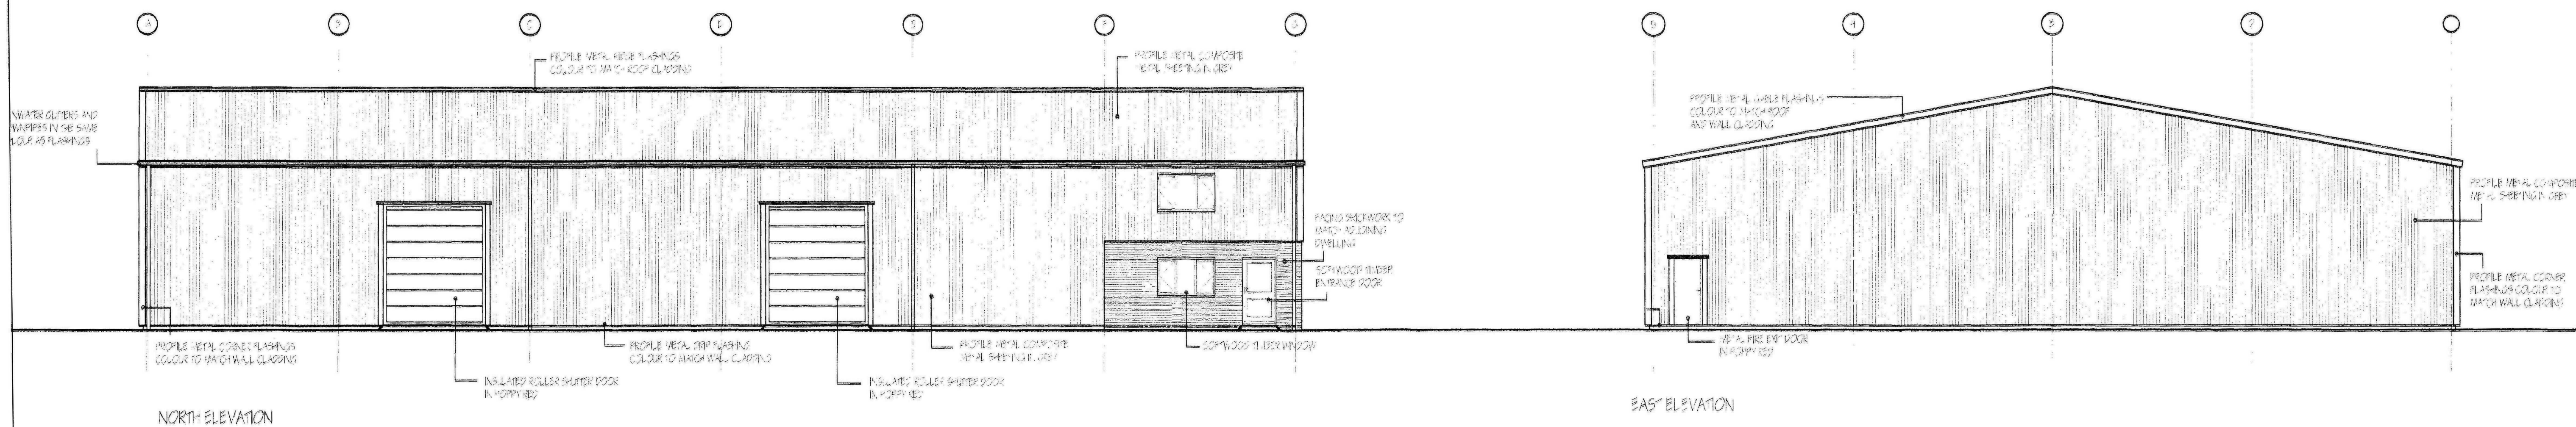


19 JUN 2010
0536-10


Rev	Description	Drawn	Checked
Drawing Status ISSUED FOR APPROVAL			
AZTech Designs Limited.  Architectural & Build Design Services Morgan House, Gilbert Drk Boston, Lincolnshire, PE21 7TQ. Tel: 07918 880080			
© Copyright Reserved			
Client PROMECH ENGINEERING LIMITED			
Project LIGHT ENGINEERING WORKSHOP AT BURR LANE, SPALDING			
Drawing Title ELEVATIONS			
Scale 1:100	Drawn A.D.	Checked	
Date APRIL '10	Drawing No. ADP/ 002/ 02/10	Rev.	

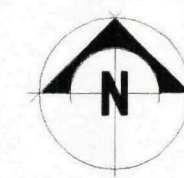


SPALDING

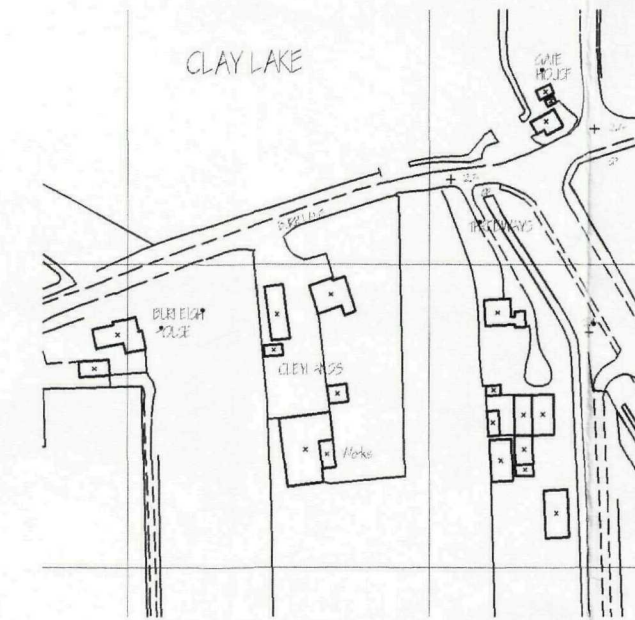

LOCATION PLAN 1:2500

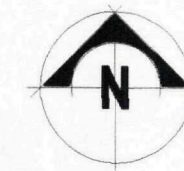

LOCATION PLAN 1:1250

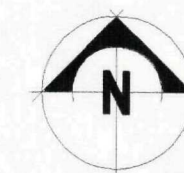

SHOE
Planning & Development
29 JUN 2010
Ref: 6536-10

Rev	Description	Drawn	Date
Drawing Status ISSUED FOR APPROVAL			
AZTech Designs Limited.  Architectural & Building Design Services Morgan House, Gilbert Drive, Boston, Lincolnshire, PE21 7TQ. tel. 07918 685080			
© Copyright Reserved			
Client PROMECH ENGINEERING LIMITED			
Project LIGHT ENGINEERING WORKSHOP AT BURR LANE, SPALDING			
Drawing Title BLOCK & LOCATION PLAN			
Scale 1:200 1:1250, 1:2500	Drawn ADH	Checked	
Date APRIL '10	Drawing No. ADH/002/05/10	Rev. A	

Client: **Promech Engineering Limited**

Project: **Light Engineering Workshop, Burr Lane, Spalding, Lincolnshire.**

Drawing Title: **Location Plan**

Scale: **1:1250**

Date: **Apr 2010**

Drawn: **A.D.H**



LOCATION PLAN 1:1250