
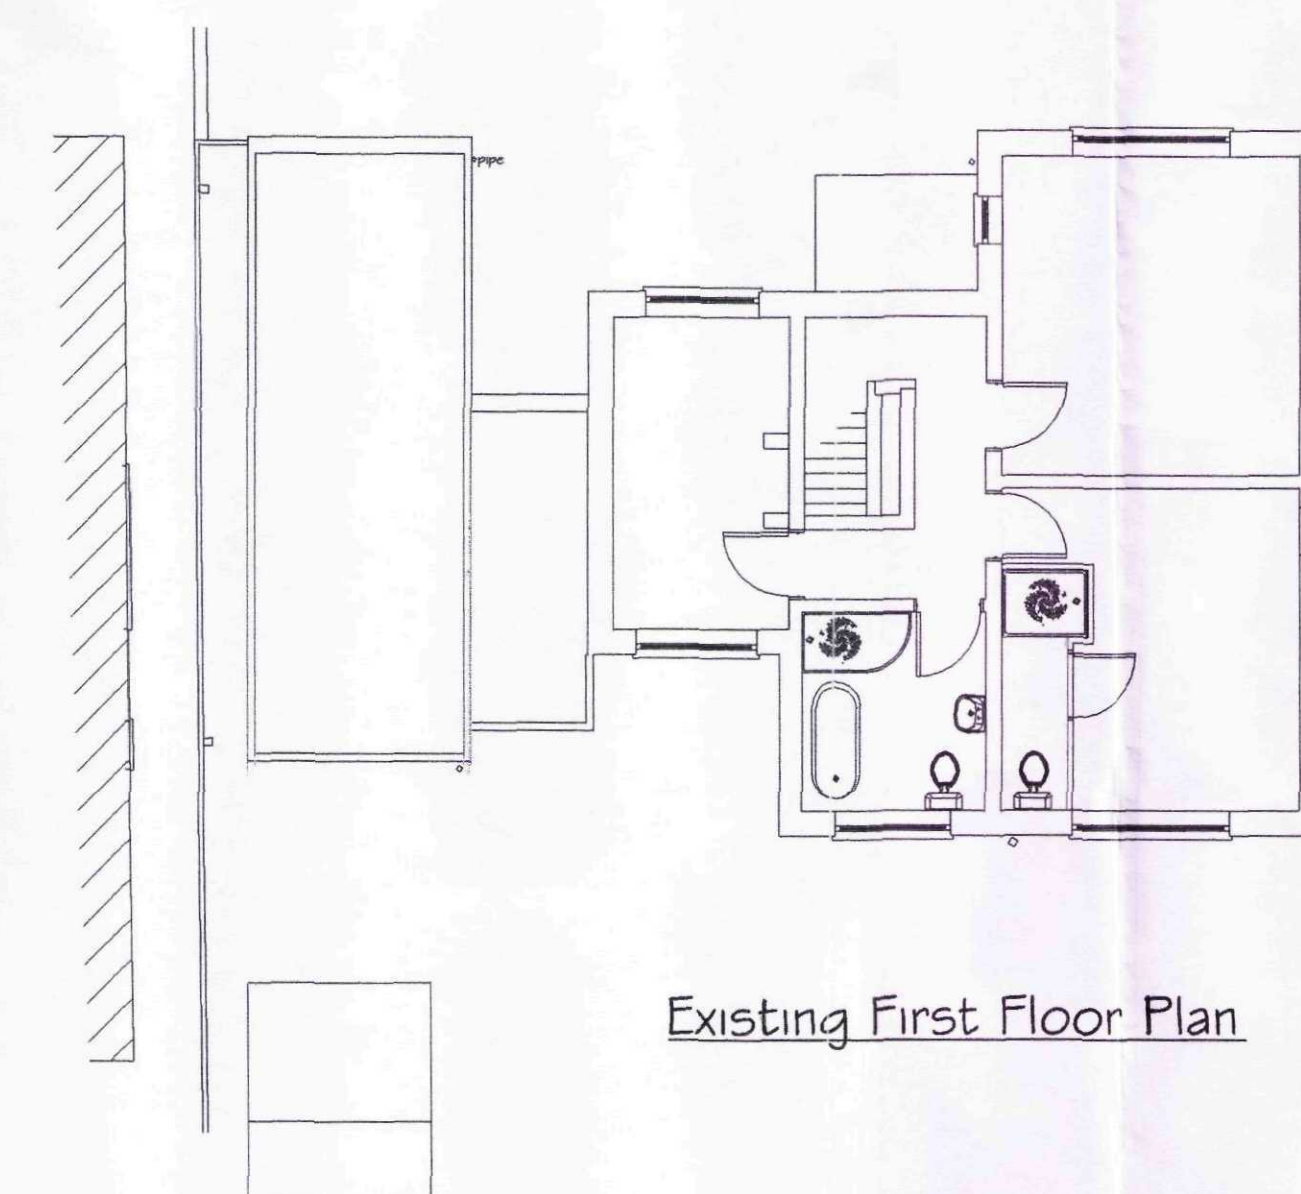
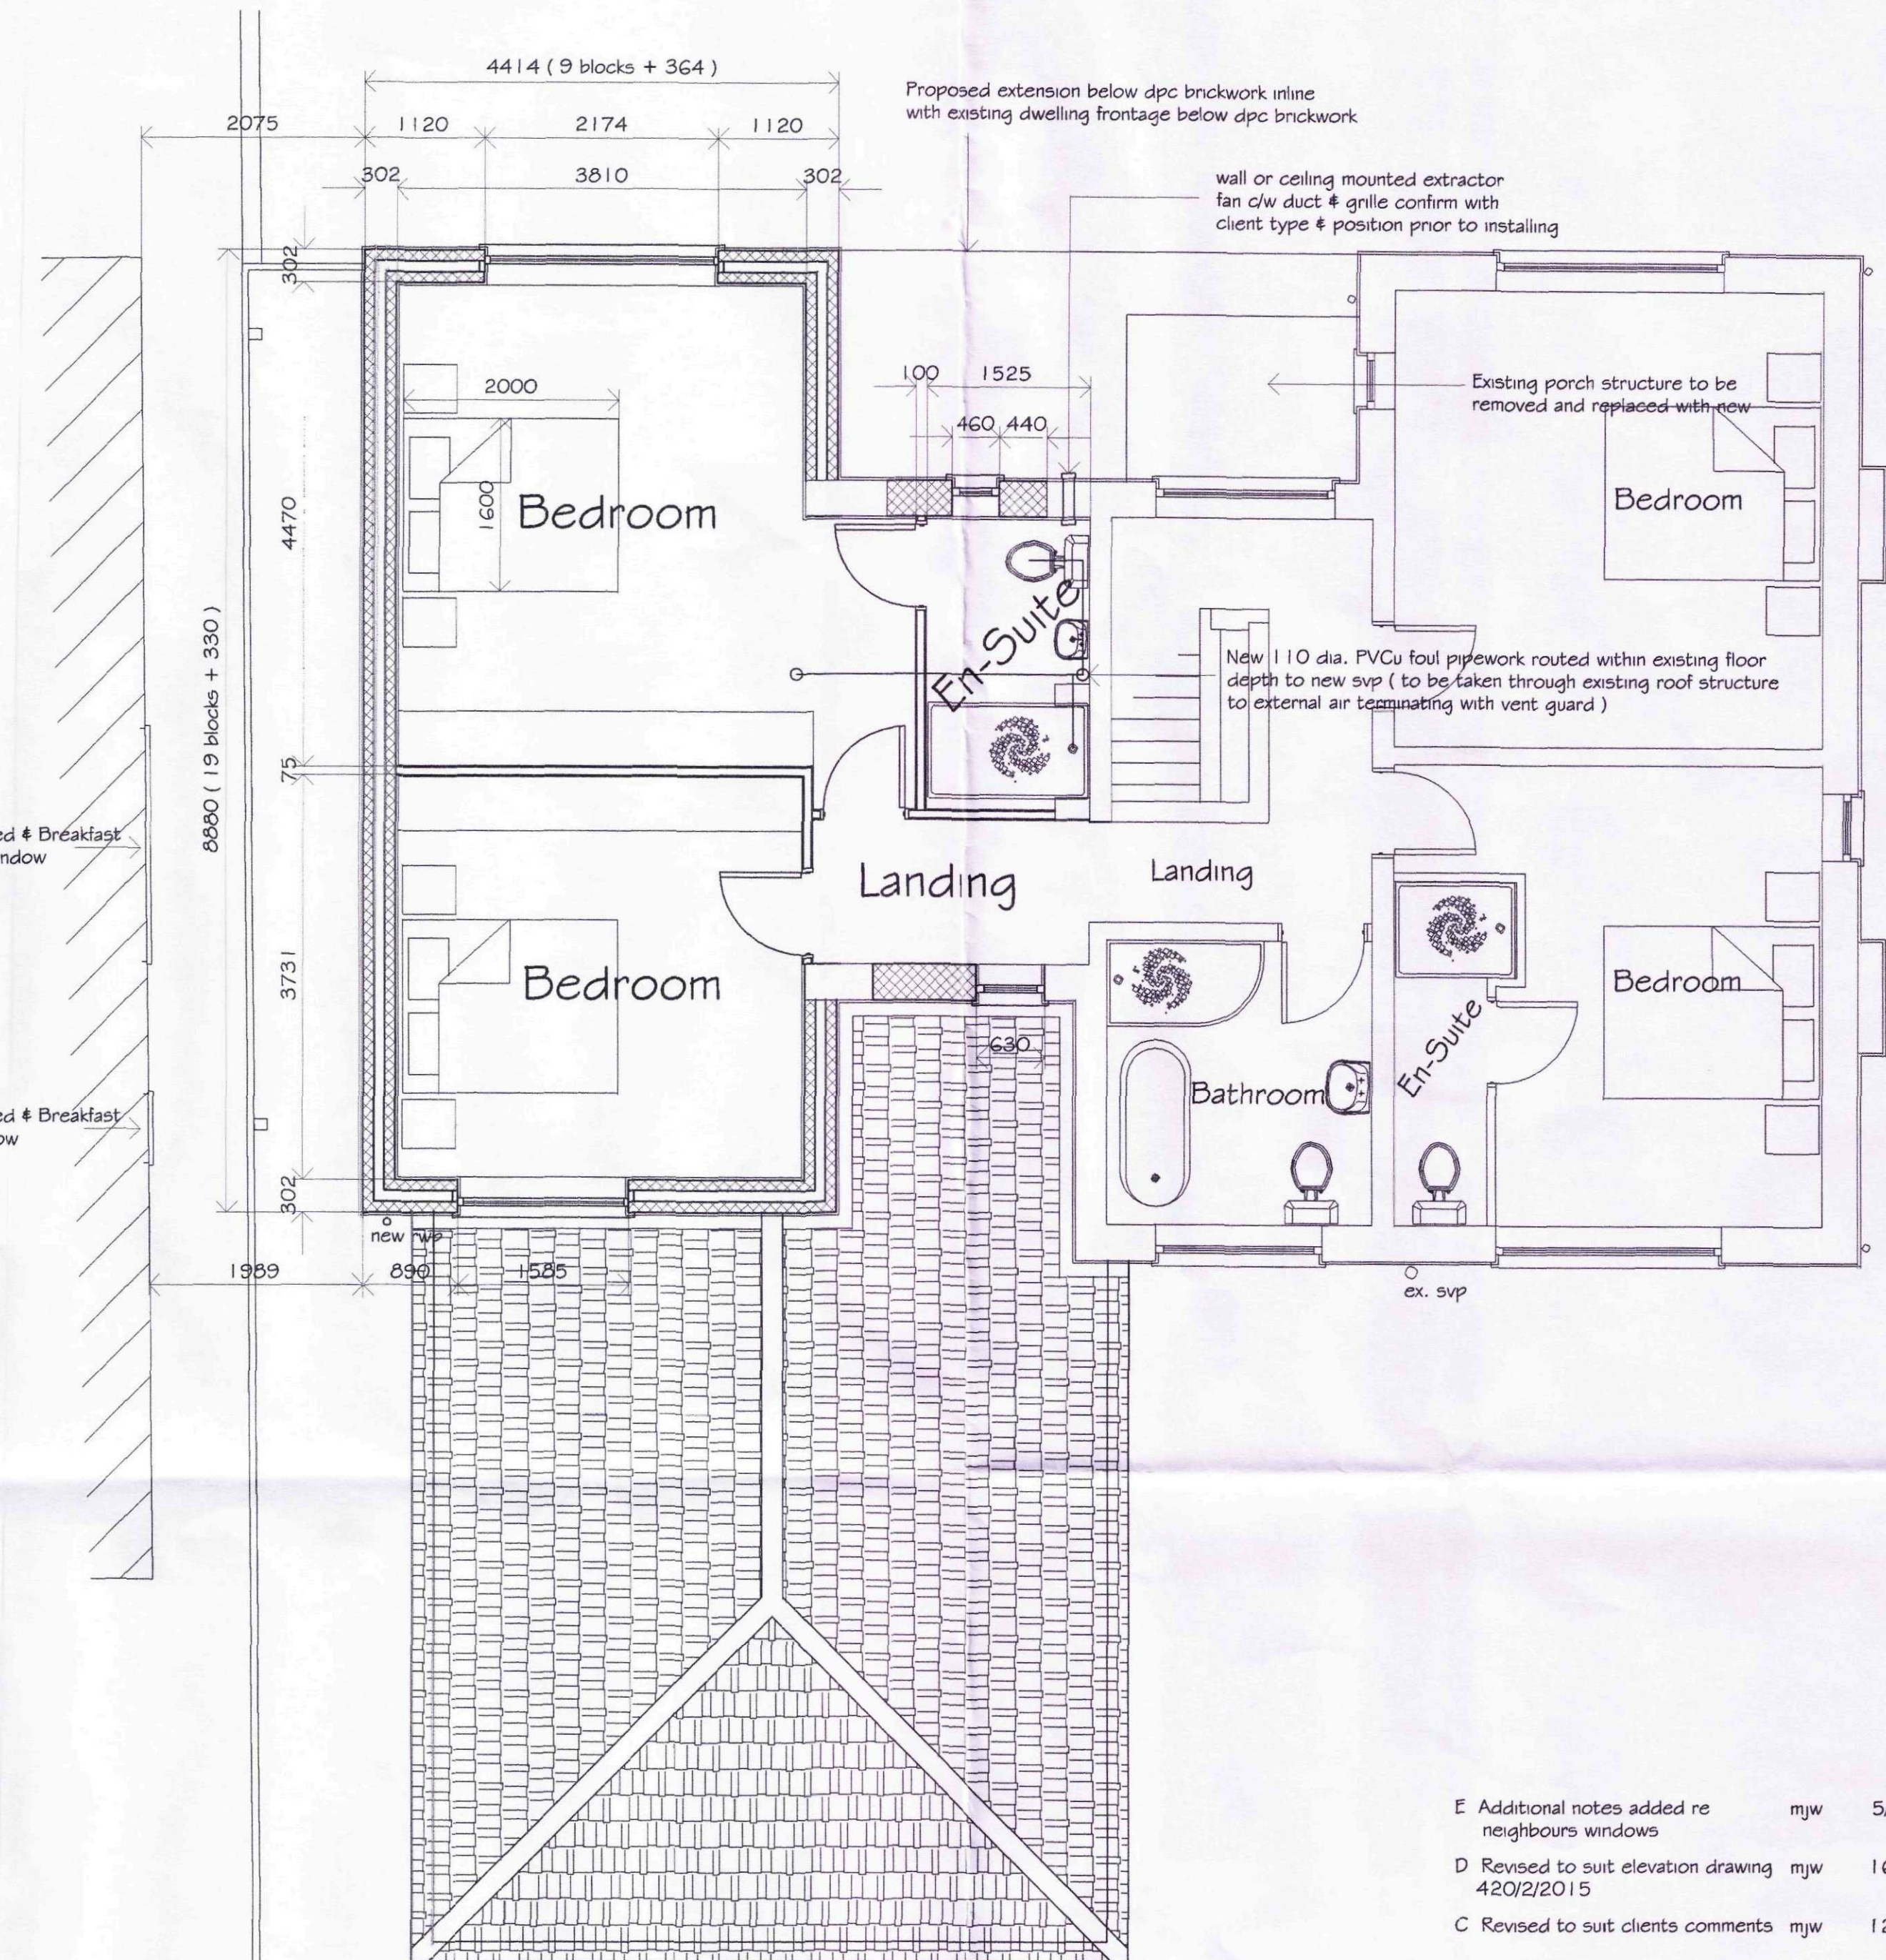
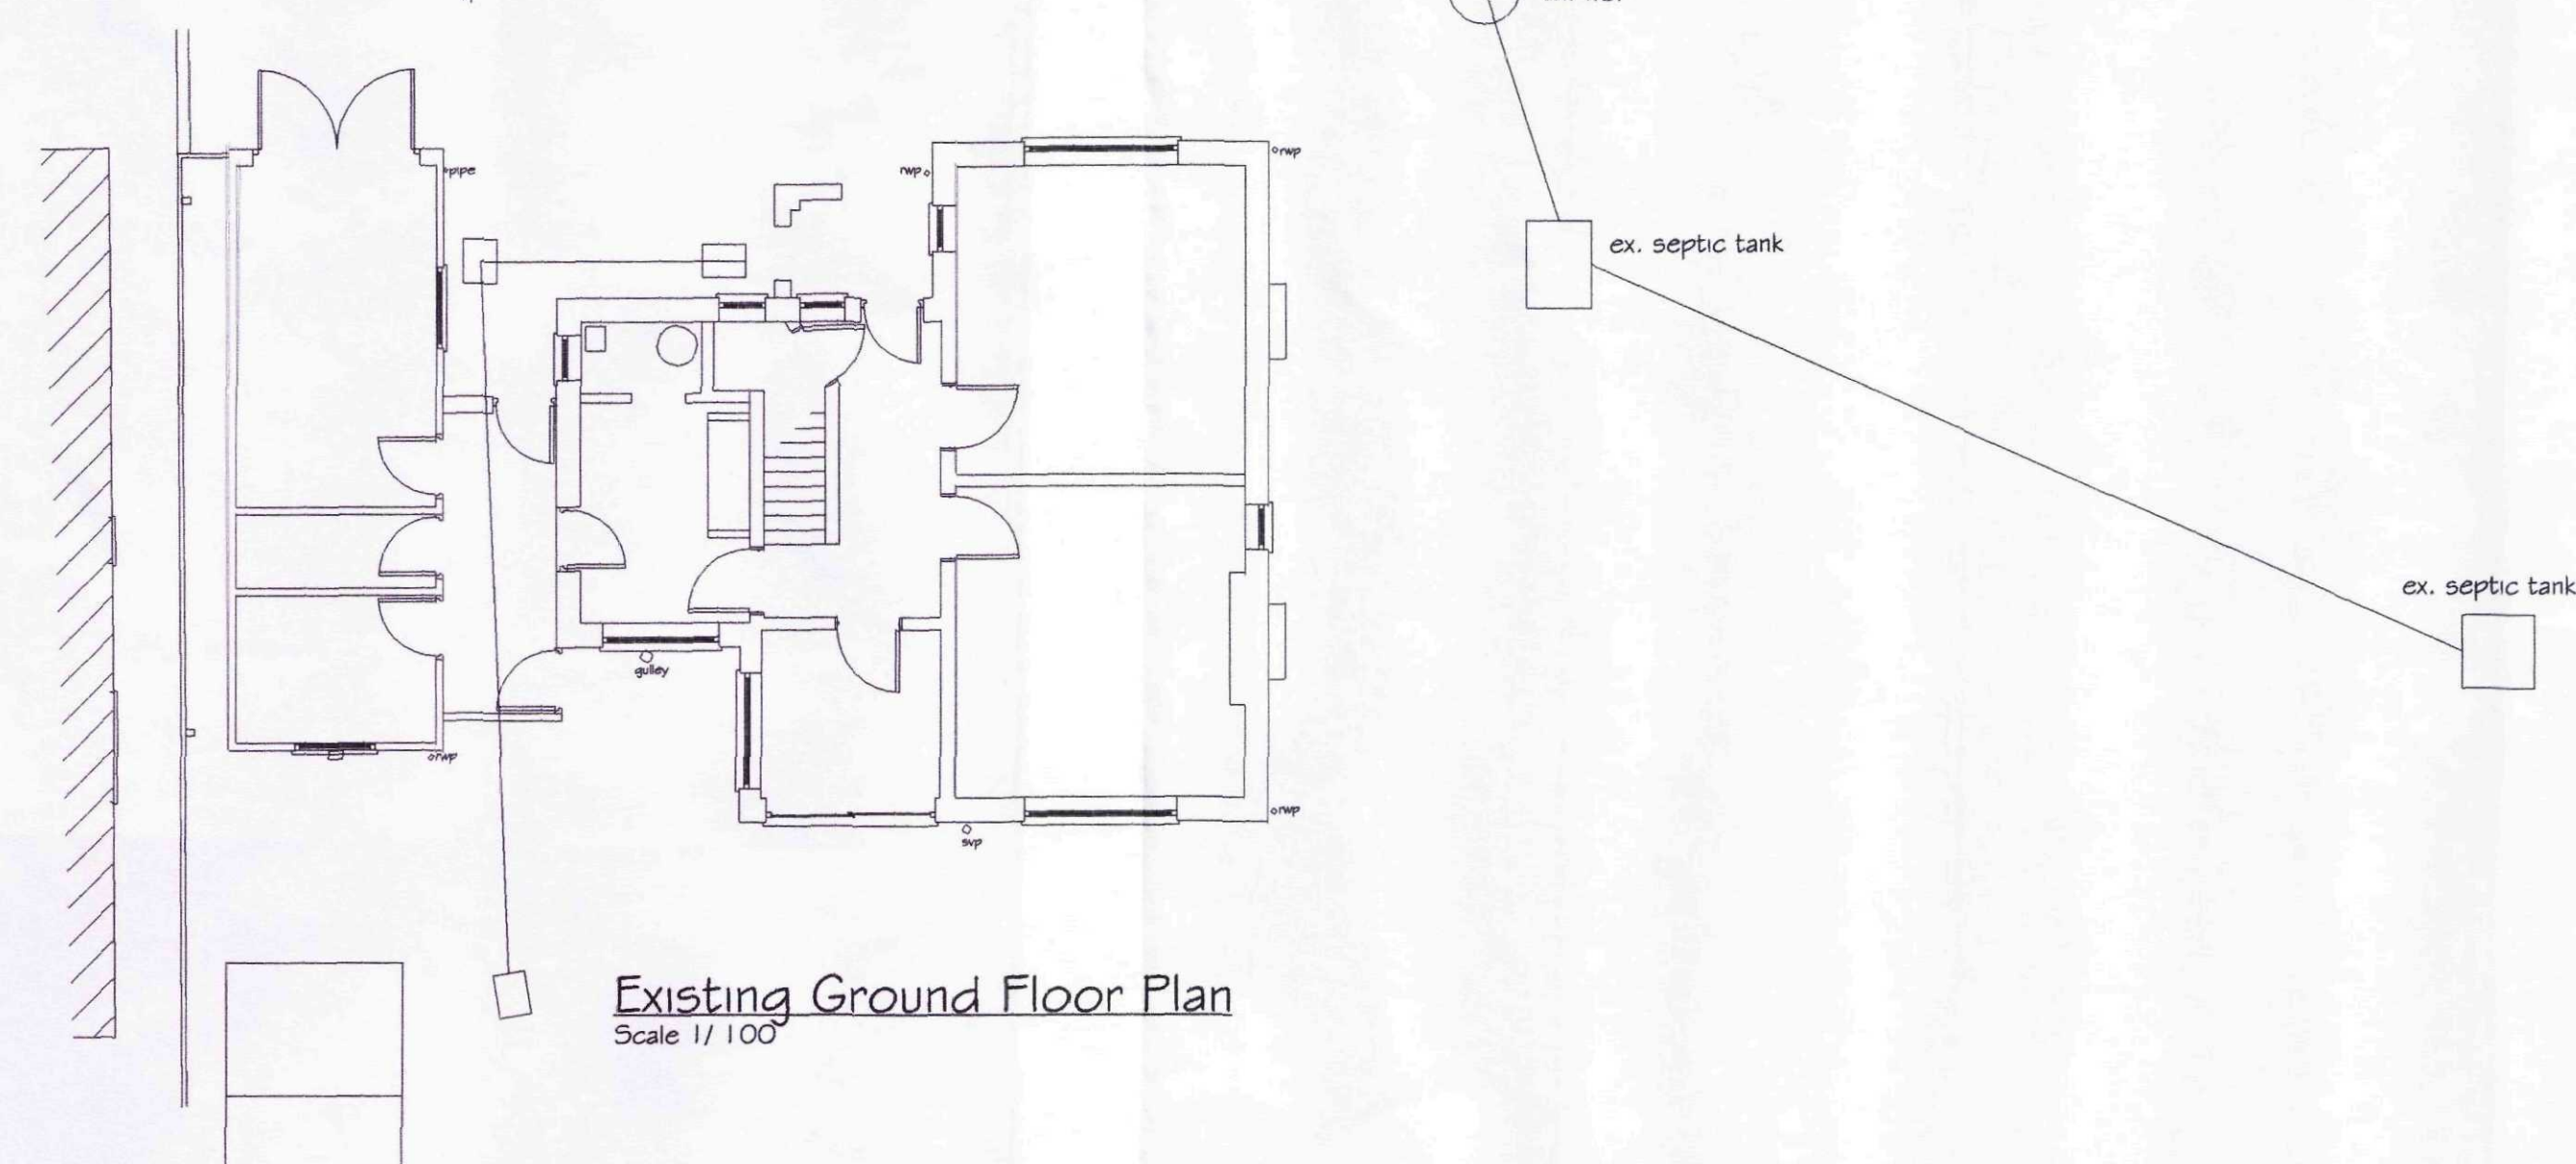


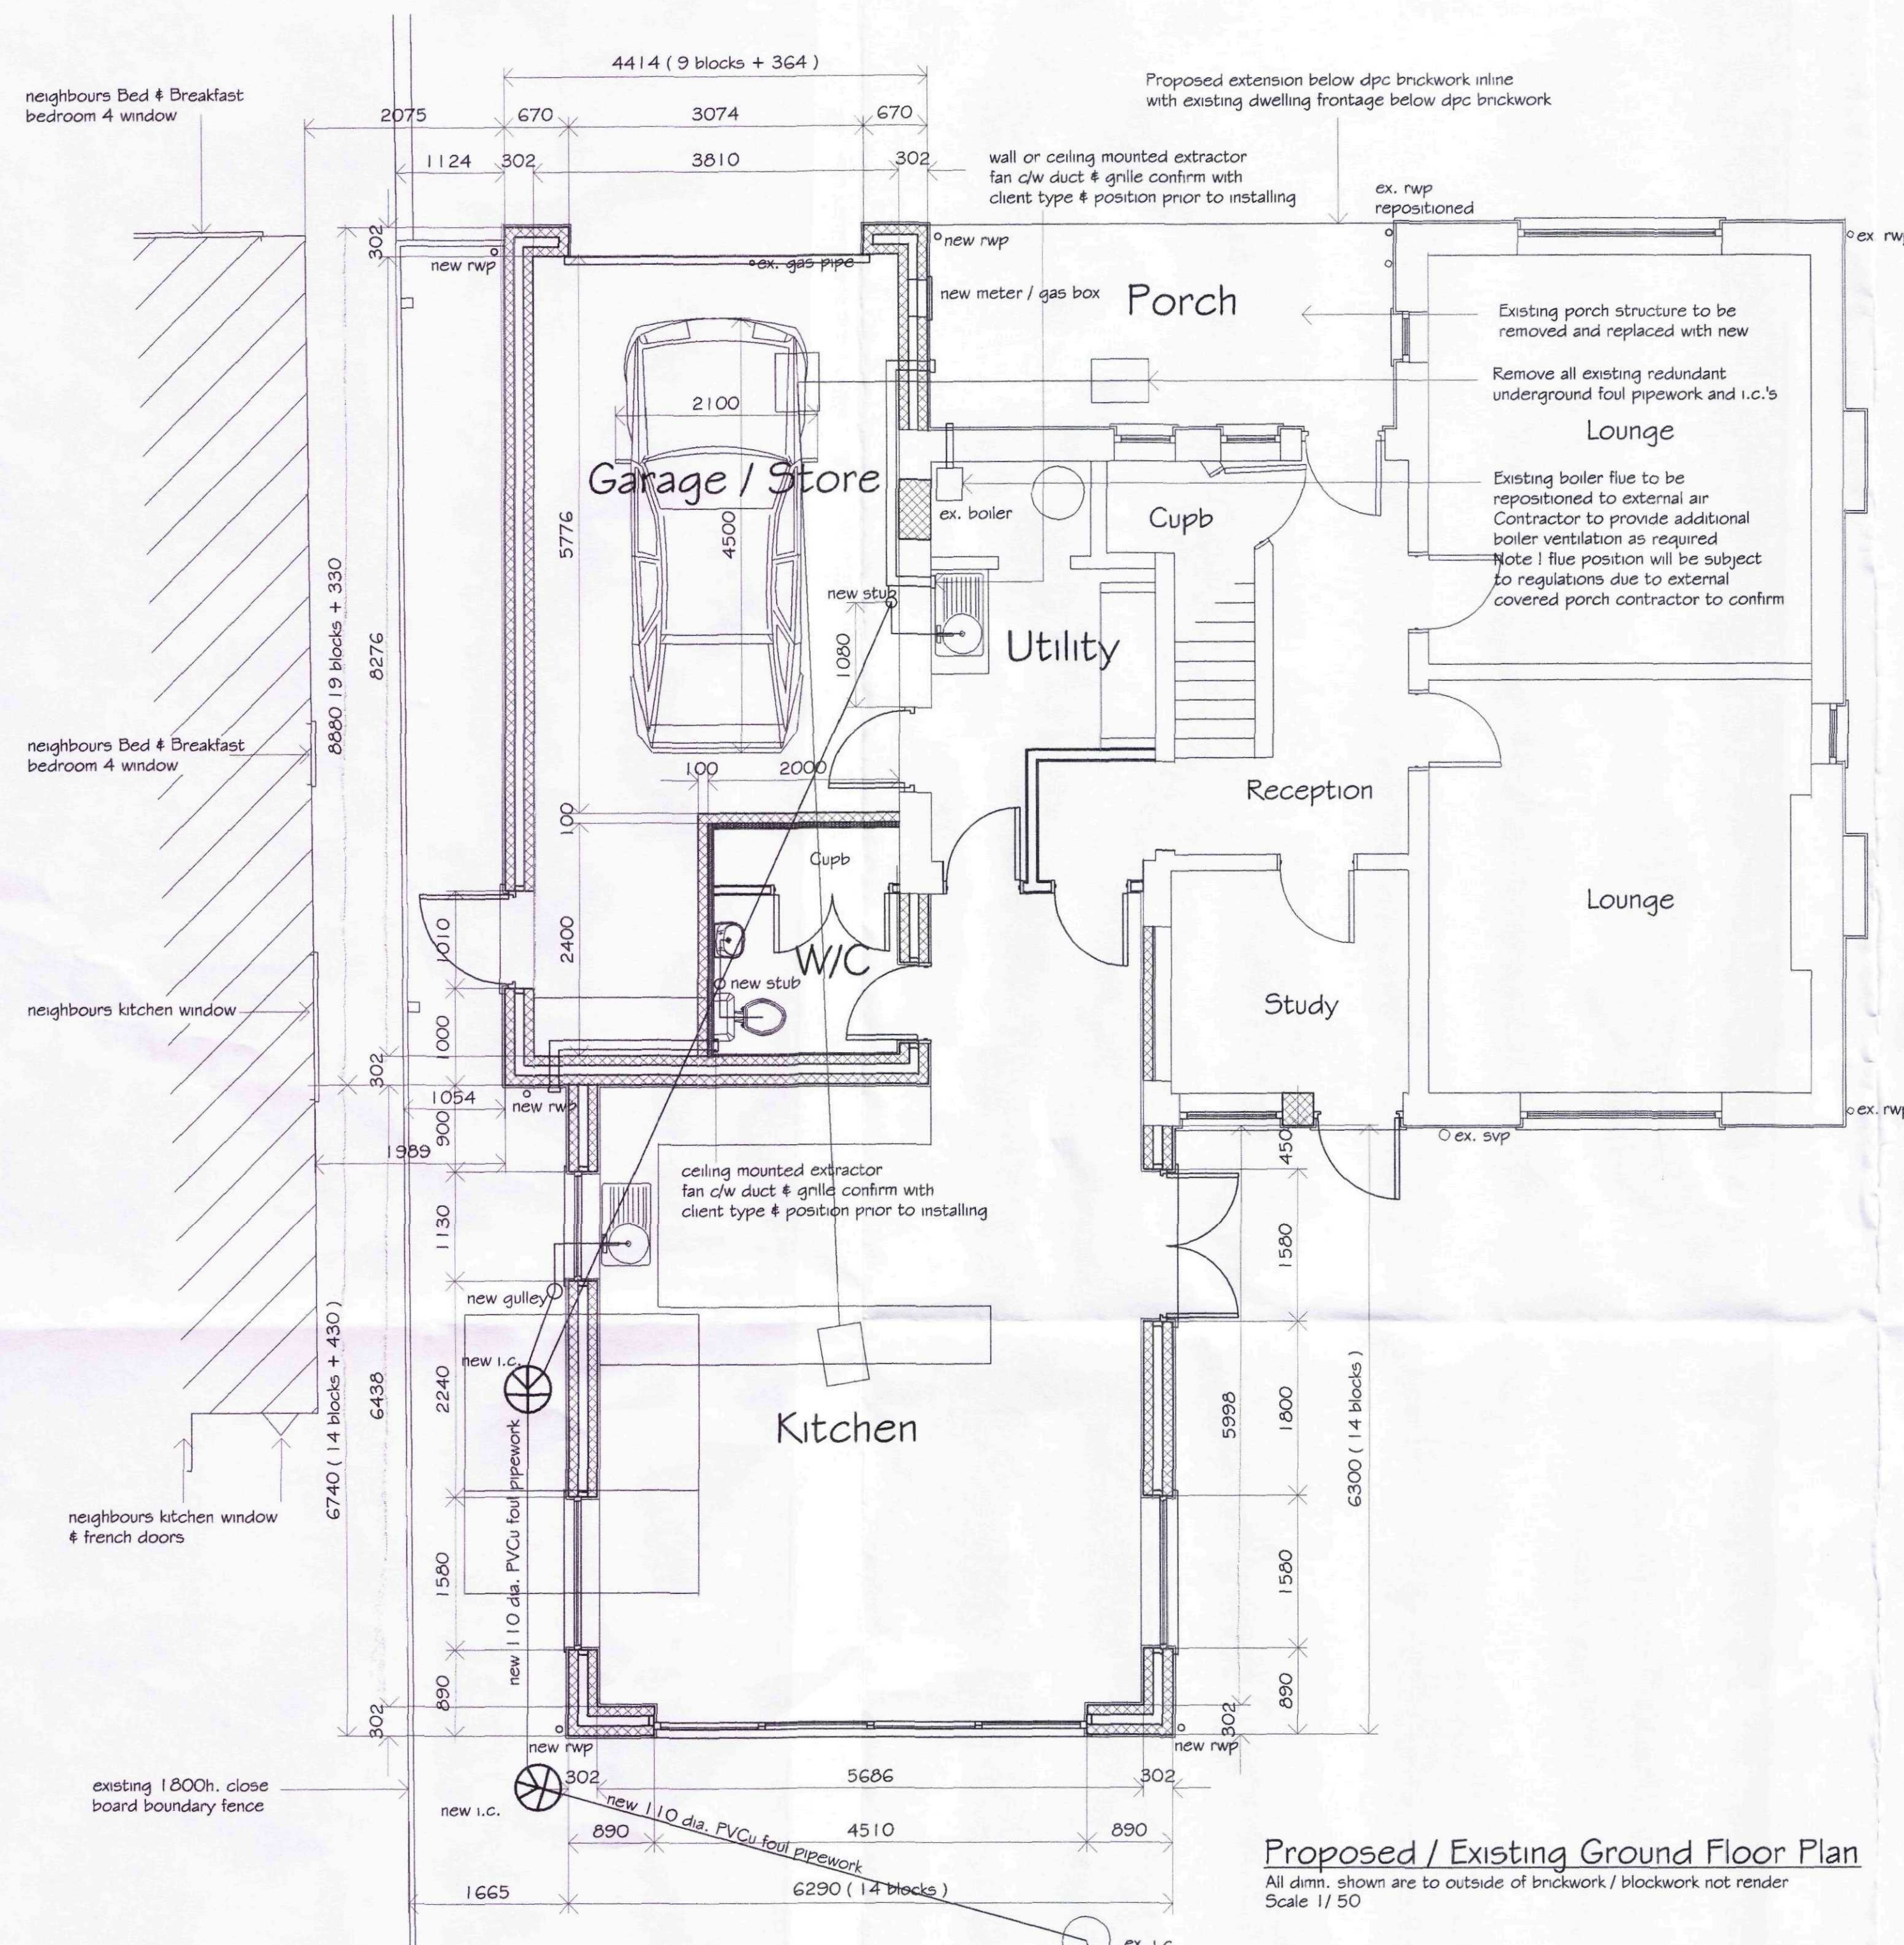

E	Additional notes added re neighbours windows	myw	5/6/15
D	Revised to suit elevation drawing 4202/2015	myw	16/5/15
C	Revised to suit clients comments	myw	12/5/15
B	Revised to remove steelwork at first floor	myw	9/5/15
A	Revised to suit clients comments	myw	7/5/15

REVISIONS		BY	DATE
DRAWN	MJW	DATE	9/3/15
SCALE	1/50 1/100	CHECKED	

CLIENT Mr. & Mrs. G. Carson
12 Halmergate
Spalding
Lincs
PE11 2DS

PROJECT

Proposed extensions including internal alterations to existing dwelling

DETAILS

Existing & proposed floor plans



Malcolm Watson
Architectural - Detailing Services

Residential - Commercial - Industrial - Agricultural
Planning & Building Regulations submissions

13 Wimblesley Way, Finchbeck, Spalding, Lincs. PE11 3RY.
Tel/Fax: 01773 767670
email: m.w.13@btinternet.com



DRWG No. 420/2/2015^E