



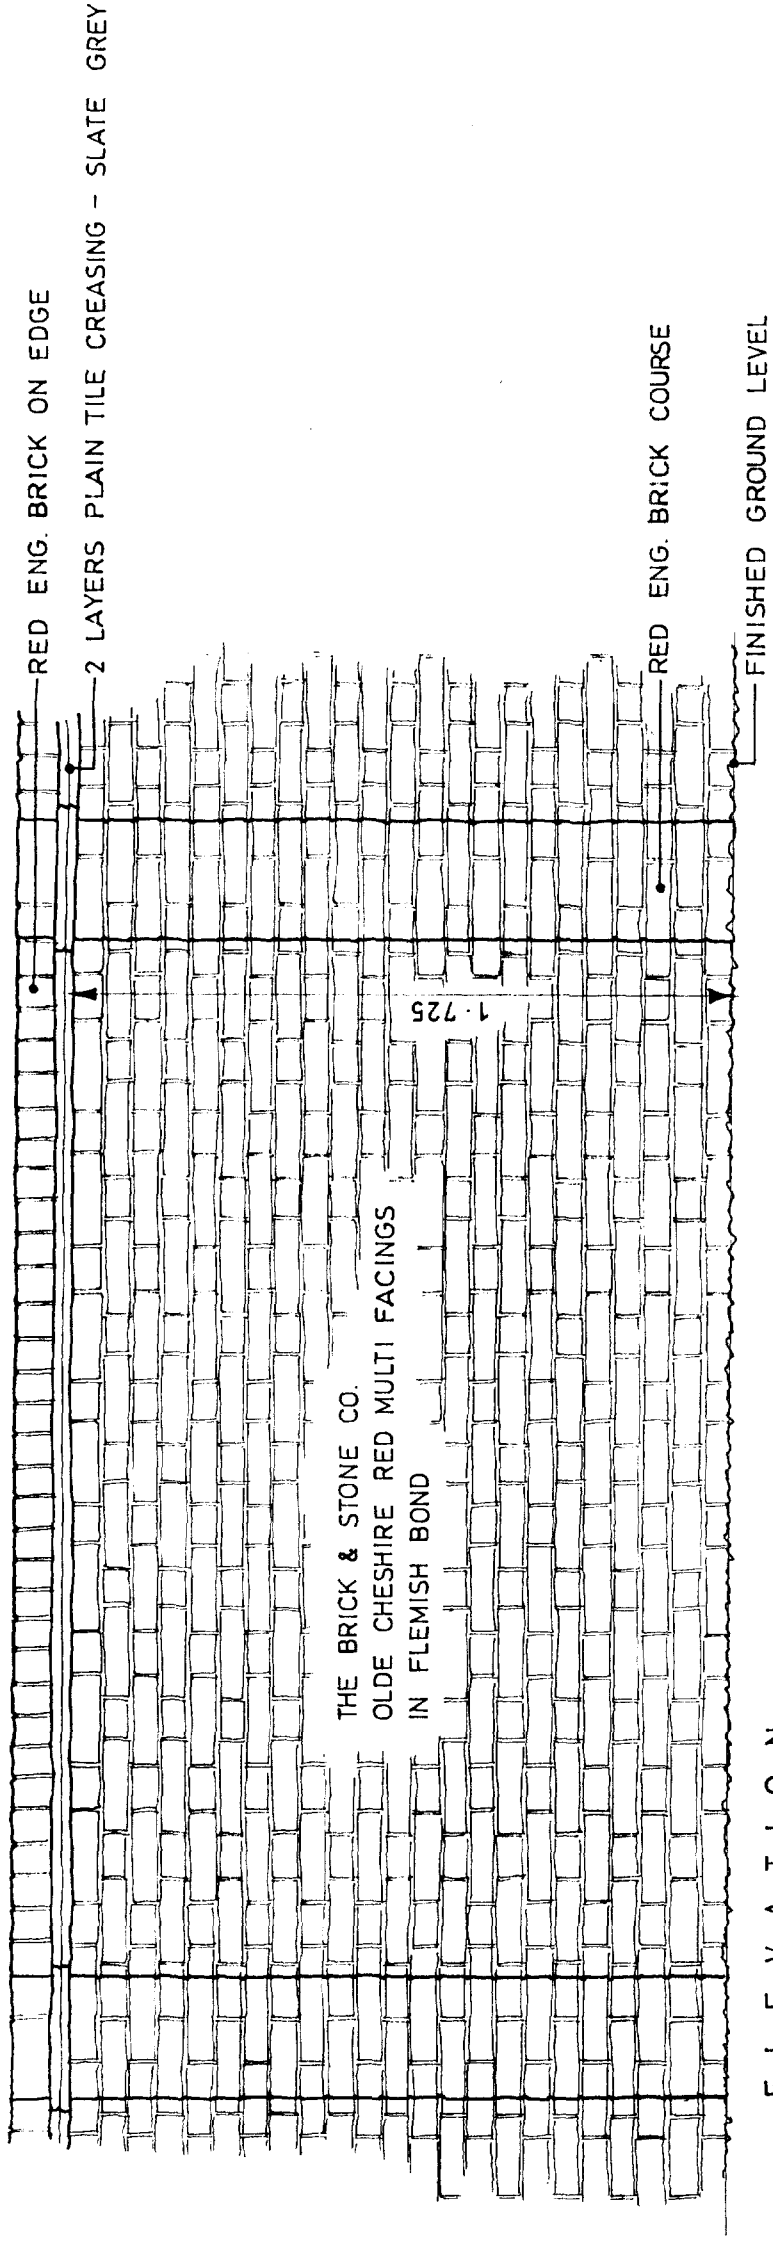


E L E V A T I O N

328 2.700 328

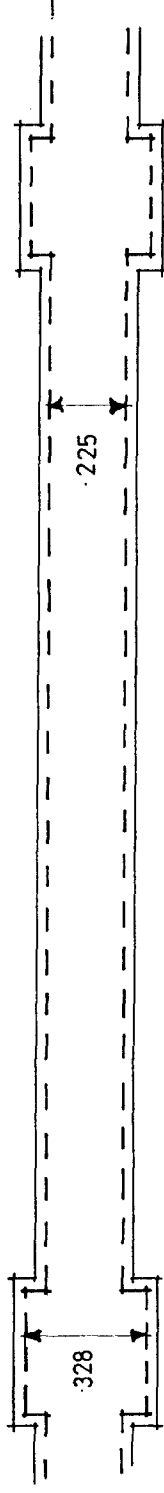

P L A N

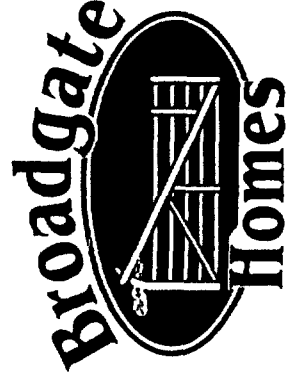

Broadgate Homes Limited

Broadgate House, Weston Hills, Spalding, Lincs. PE12 6DB
Telephone: (01406) 380532
Fax: (01406) 380014

PROPOSED REAR GARDEN WALL TO No's 34 - 36. DOUBLE STREET, SPALDING.

May 1997

Scale 1 - 20

Drawn :

96024 - GW

Signature

SOUTH HOLLAND DC
HOUSING & PLANNING
14 MAY 1997
Ref: 0537/97

DETERMINED
PLAN