



Please Note:
These drawings may be subject to the CDM Regulations
and should be considered prior to work commencing on site

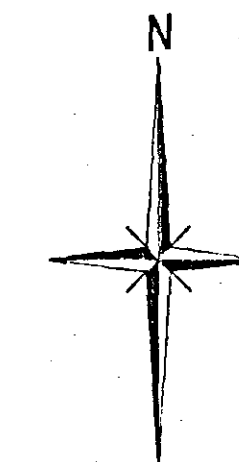

KEY

- 1.8m Close boarded Fence
- Proposed shrubs

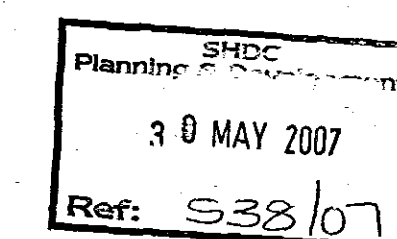

DRAWING

29 MAY 2007

ISSUED

**DETERMINED
PLAN**

Rev.	By	Notes	Date
------	----	-------	------

rdc
Robert Doughty
Consultancy

32 High Street, Helpingsham
Sleaford, Lincolnshire NG34 0RA
Tel: 01529 421648
Fax: 01529 421358
Email: admin@rdc-landplan.co.uk
Web: www.rdc-landplan.co.uk

Client:

Fieldview Homes

Project:

Roman Bank, Spalding

Drawing title:

Drainage Plan

Job No.

544-17

Drawing No.

DP-01

Rev.

Drawn

KTC

Scale

1:100

Date

29-05-07

Checked

DO NOT SCALE from this drawing. All measurements should be checked against on site conditions and any discrepancies should be brought to the attention of the Robert Doughty Consultancy.

Existing surface water drain
from site. New flap valve to be
fitted.

New discharge
inspection
chamber

Plots 1-6

Plots 7-12

Plots 13-18

ROMAN BANK

Bin
Store