


Contractor to check all Dimensions on site prior to ordering materials / commencing work. Do Not Scale from this Drawing - if in doubt then please ask

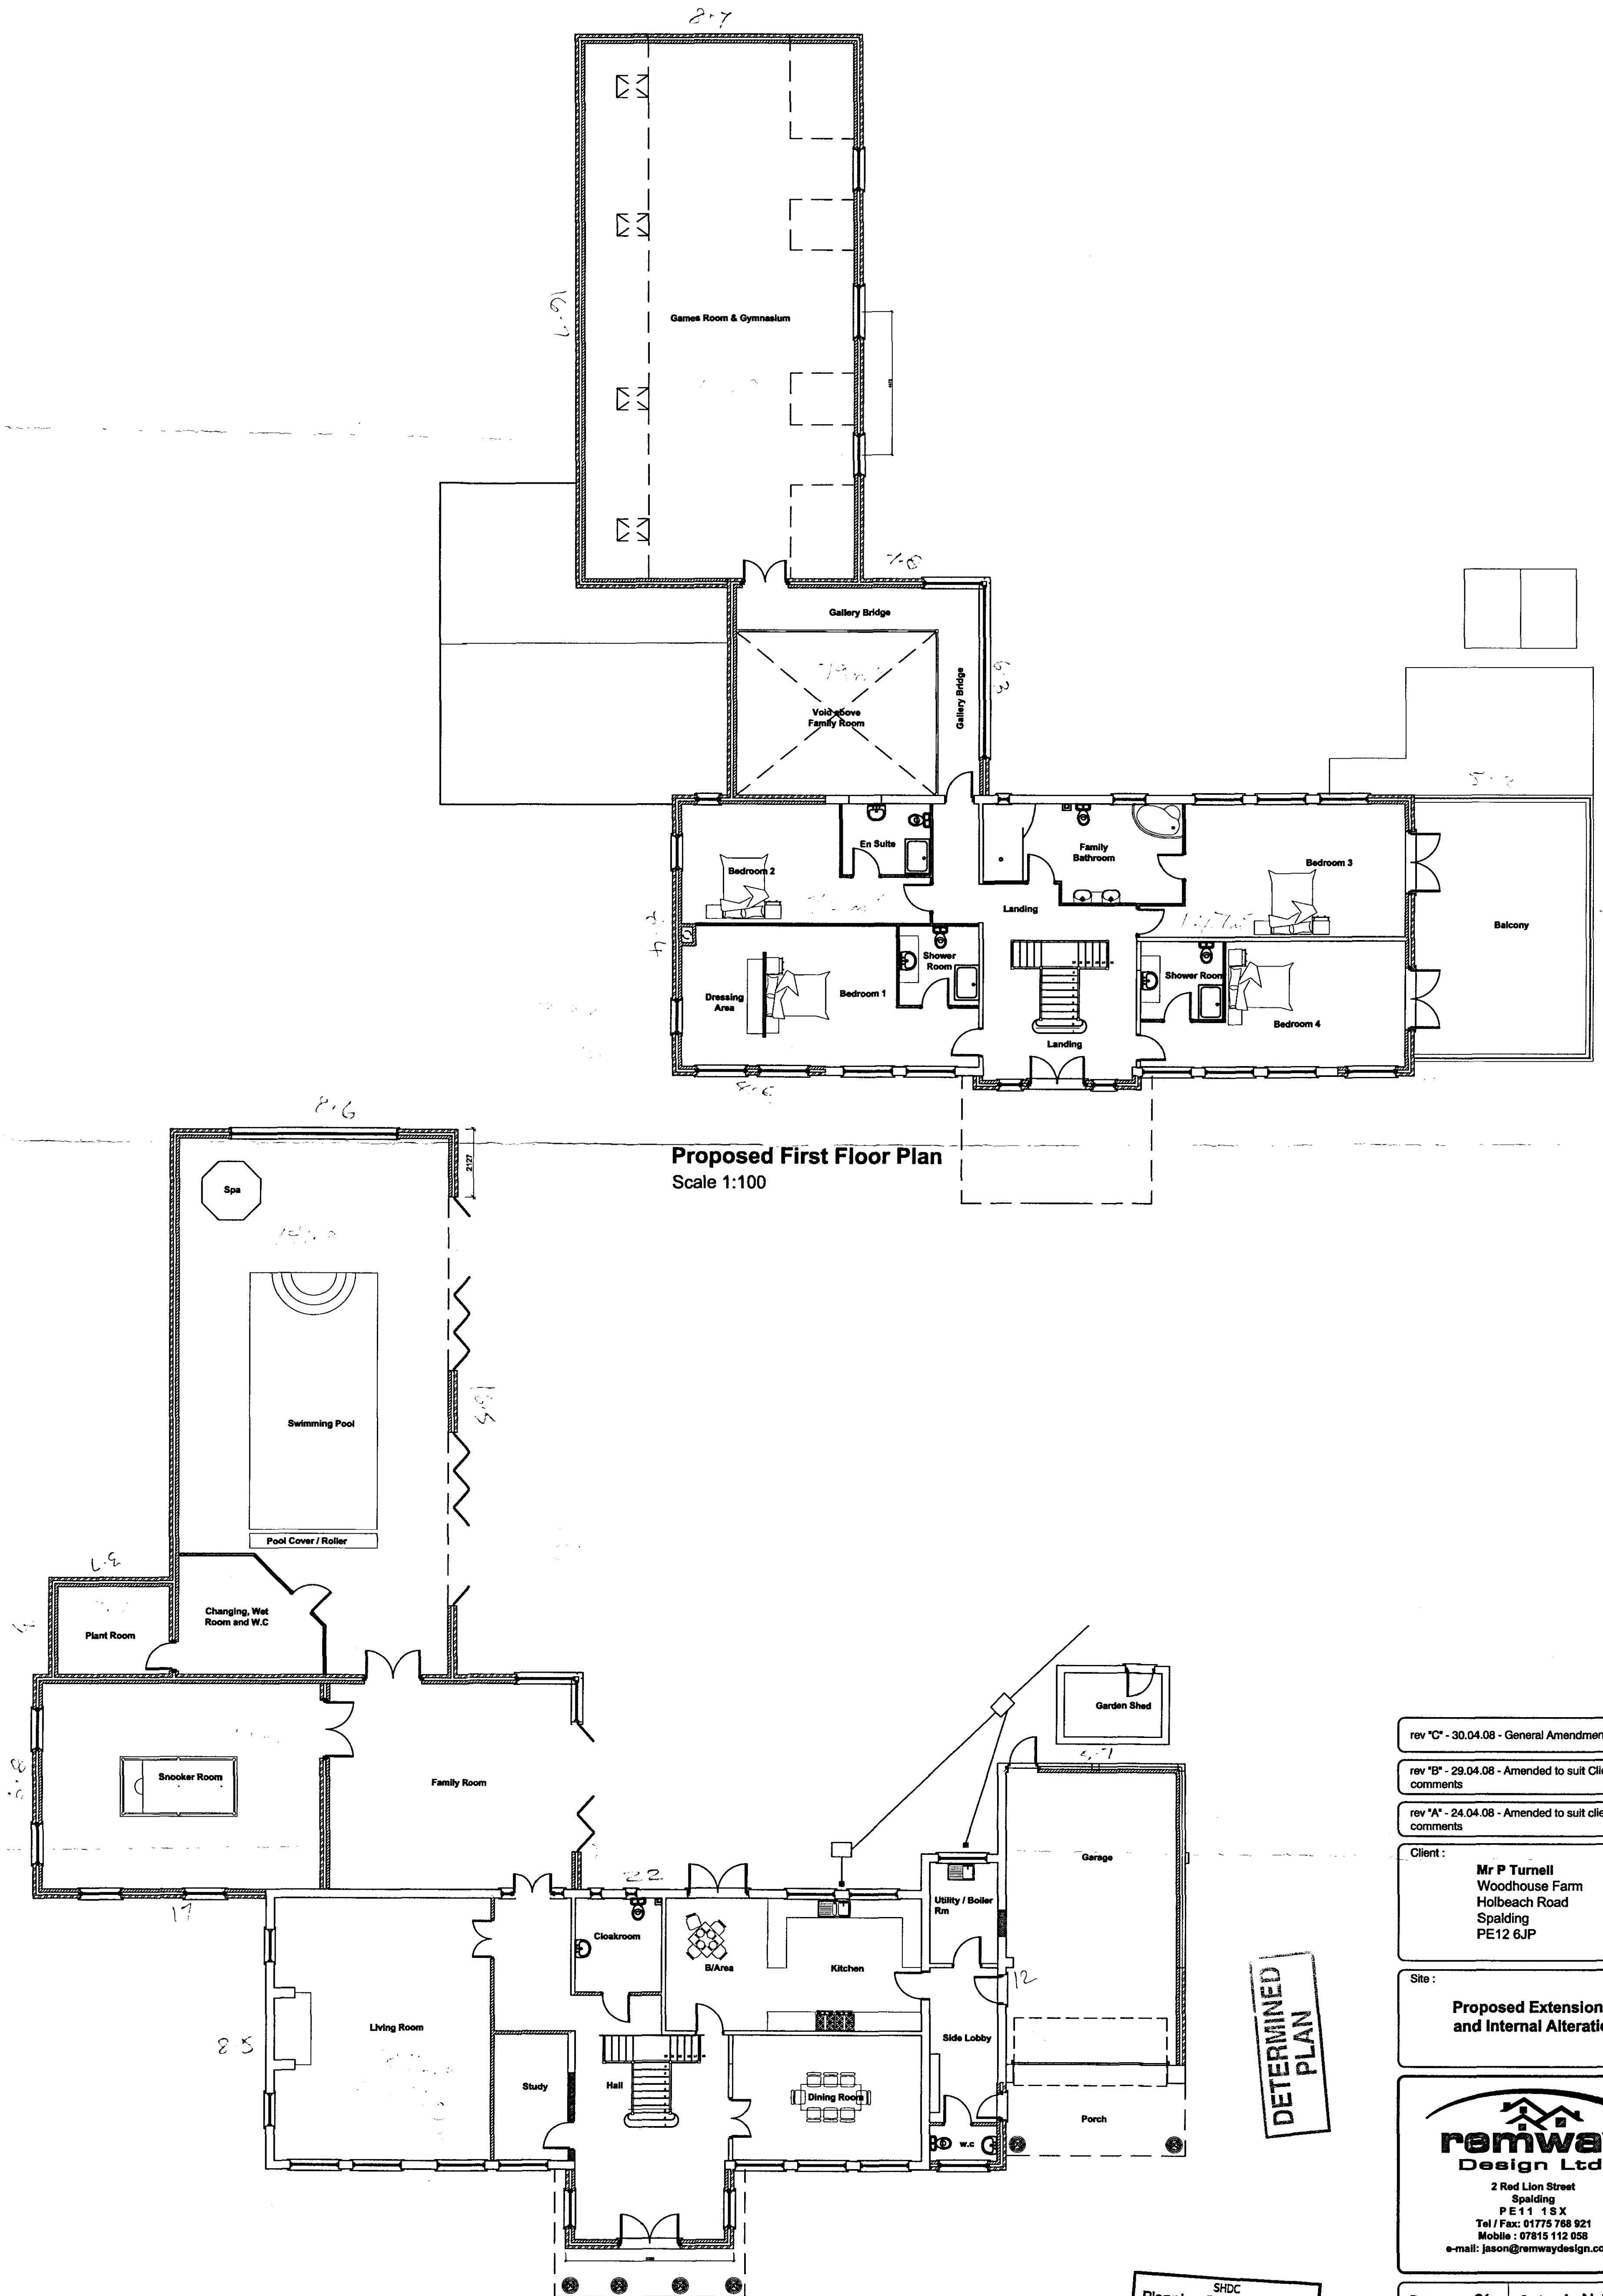

DETERMINED
PLAN

rev "C" - 30.04.08 - General Amendments

rev "B" - 29.04.08 - Amended to suit Clients comments

rev "A" - 24.04.08 - Amended to suit clients comments

Client :
Mr P Turnell
Woodhouse Farm
Holbeach Road
Spalding
PE12 6JP

Site :
**Proposed Extension
and Internal Alterations**

remway
Design Ltd
2 Red Lion Street
Spalding
PE11 1SX
Tel / Fax: 01775 768 921
Mobile : 07815 112 058
e-mail: jason@remwaydesign.co.uk

Date : **mar06** Scale : **As Noted**

Drawing No:
1479H - 04 "C"

SHDC
Planning & Development
- 2 MAY 2008
Ref: 0541/08