





Glazing between finished floor level and 800mm above that level, in internal & external walls, and partitions, between finished floor levels and 1500mm above that level in a door or in a side panel close to either side of the door, should be safety glazing to BS 6206: 1981

[illegible]

HEALTH & SAFETY
The client is to ensure that the appointed contractor is familiar with and complies with Health & Safety for Building Sites and Work Places.



SITE PLAN

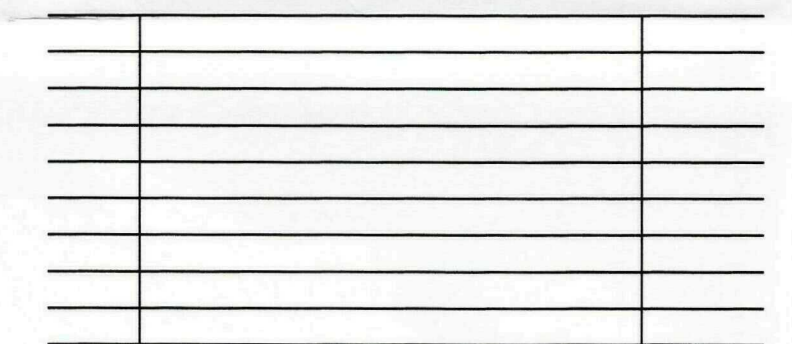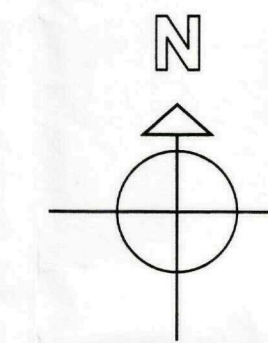

Ref:	Revision:	Date:
------	-----------	-------

WENMAN DESIGN SOLUTIONS Ltd.
2 Austendyke Road
Weston Hills
Spalding
Lincs. PE12 6BX
Tel : 01775 724171
Fax : 01775 720445
Mobile : 0784 1718457
enquiries@wenmanbuildingdesign.co.uk

Project:

PROPOSED BAY WINDOW, ERECTION OF FENCE &
GARDEN SHED AT;
5 FLORIADE CLOSE
SPALDING
LINCS

Client: WENMAN DESIGN SOLUTIONS Ltd.

DRAWING:

EXISTING FLOOR LAYOUTS
PROPOSED FLOOR LAYOUTS
EXISTING ELEVATIONS
PROPOSED ELEVATIONS
SITE PLAN

DRAWING N°: WEN/1378/10/00	DATE: JUNE 2010
-------------------------------	--------------------

DRAWN BY: RW	SCALES: 1:100 1:1250
-----------------	-------------------------

[illegible]

EXISTING FLOOR LAYOUTS

PROPOSED FLOOR LAYOUTS