



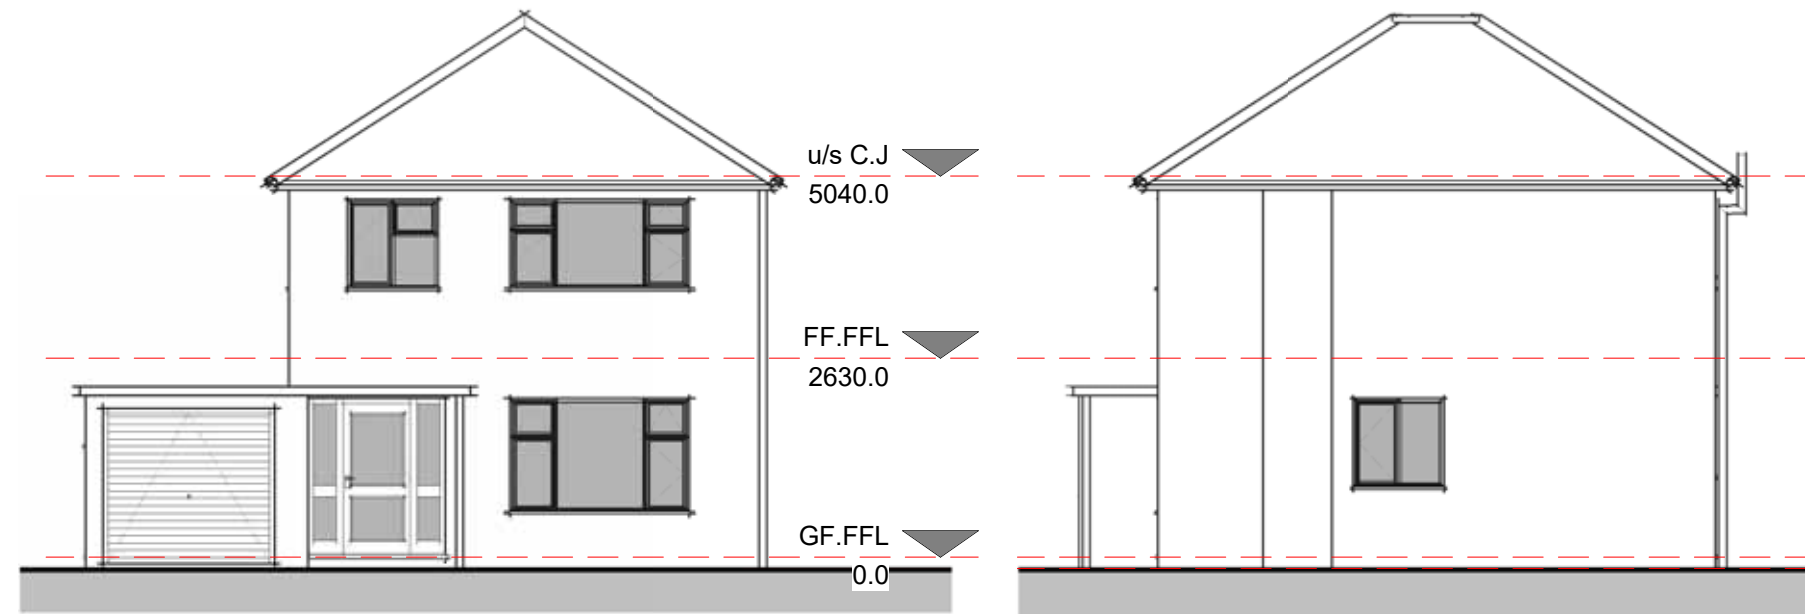

Elevation 02 - Right

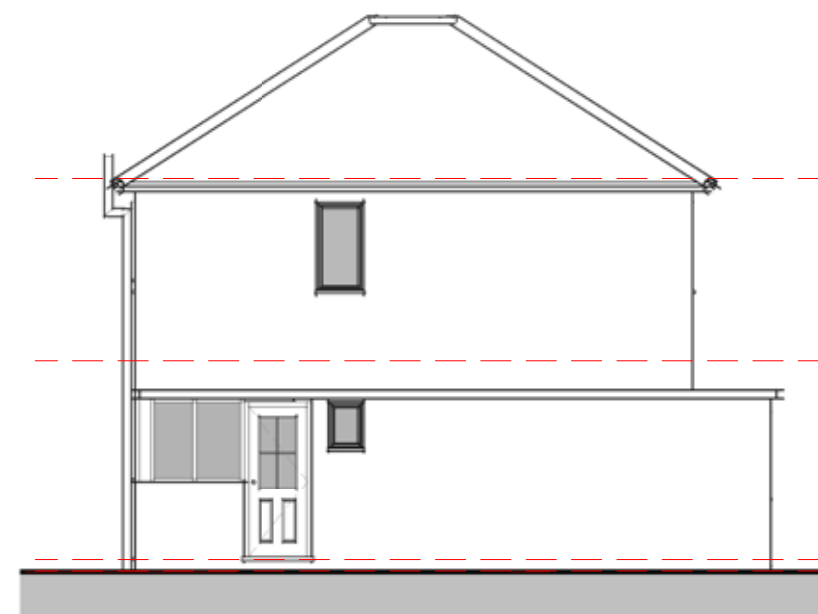

Elevation 04 - Left
1 : 100