


Elevation 01 - Front
1 : 100

u/s C.J
5040.0

FF.FFL
2630.0


GF.FFL
0.0

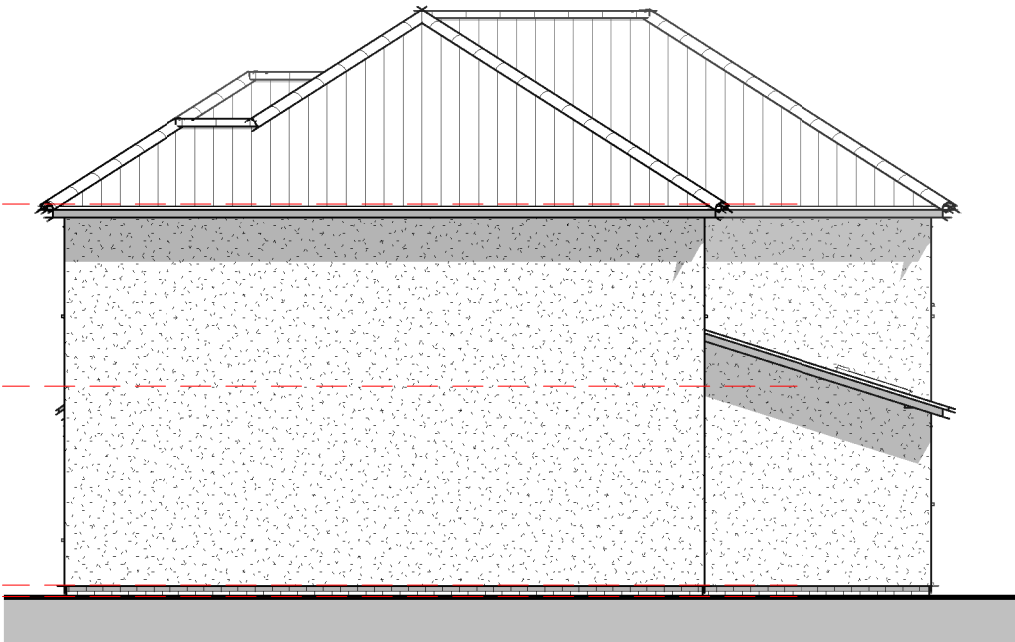

Elevation 02 - Right
1 : 100



Elevation 03 - Rear
1 : 100

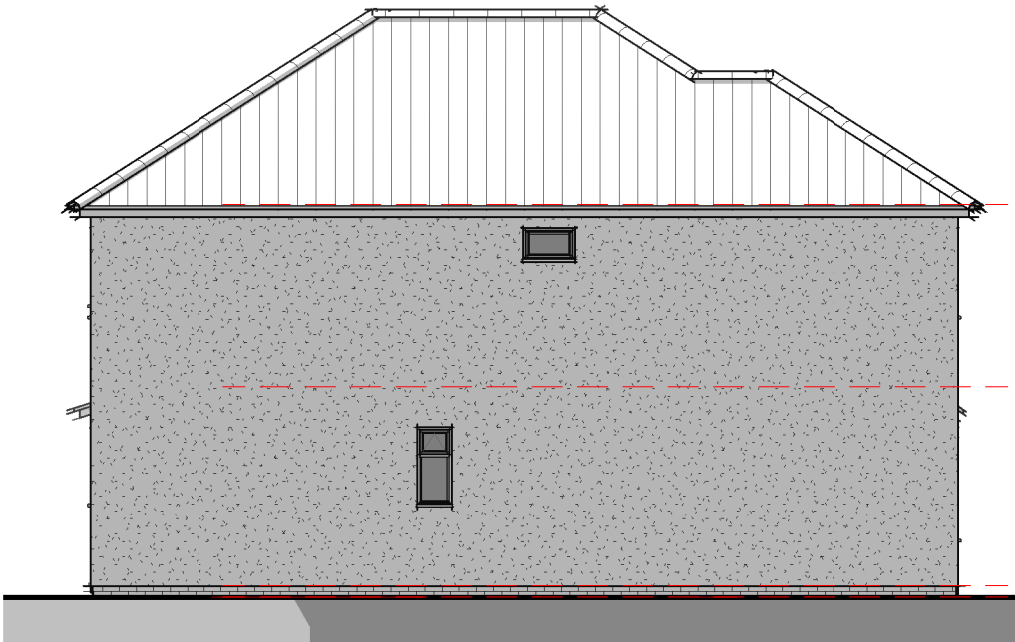

Elevation 04 - Left
1 : 100