


Symbol	Description
	Passive Infra Red Detector c/w minimum 20 mins. run time
	LED Batten Fluorescent
	Bollard LED
	LED Wall Light
	CCTV Camera
	4m LED Column Light
	EV Charger

- Notes
1. This drawing is for building services information only.
 2. This drawing shall be read in colour.
 3. All dimensions are in mm unless otherwise stated.
 4. This drawing is to be read in conjunction with all relevant architectural & structural drawings.
 5. This drawing is to be read in conjunction with all relevant building services drawings & the relevant sections of the specifications & schedules.

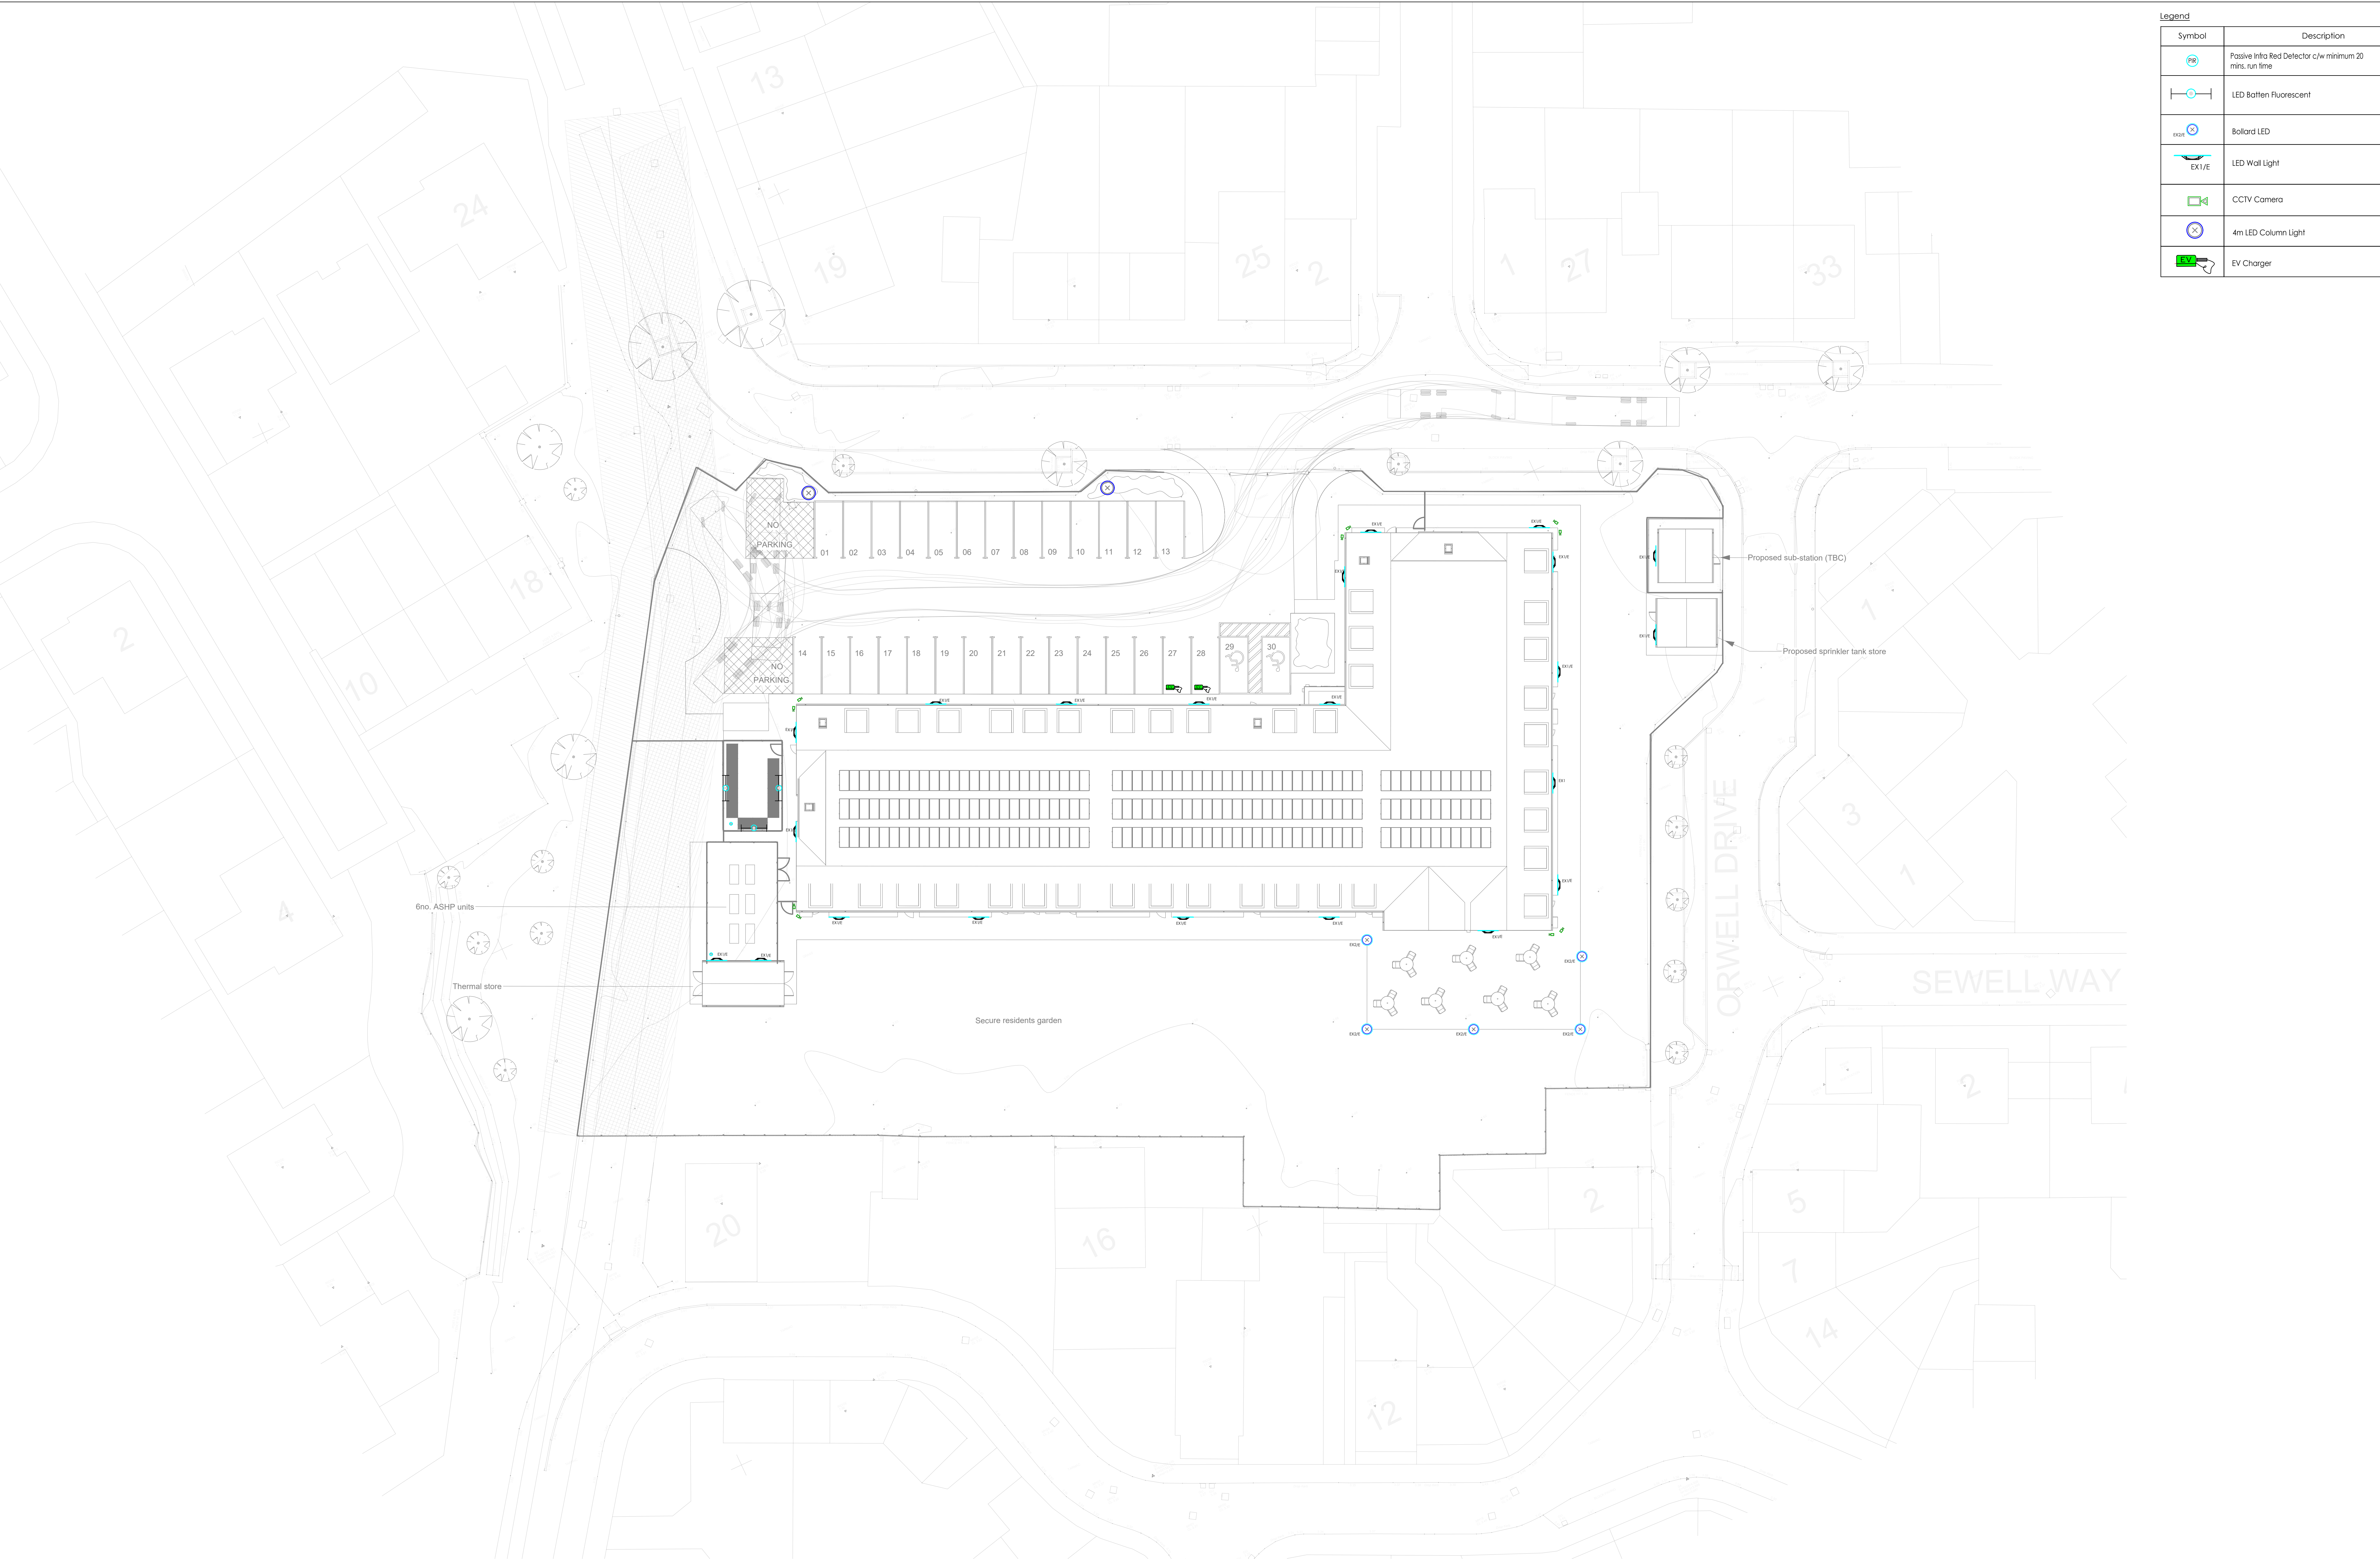

Rev	Date	Issue for Comment
Rev	Date	Revision Description
Client		



Project Holland Park			
Title External Services			
Drawn JS	Date 04.06.2026	Scale(s) 1:50	Sheet Size A0
Checked MG	Date 04.06.2026	Drawing Status Preliminary	Revision Subsidiary
P380-WDA-ZZ-EK-DR-ME-6020 P P01			
©This drawing is the copyright of Willow Tree Design Associates Ltd			

