


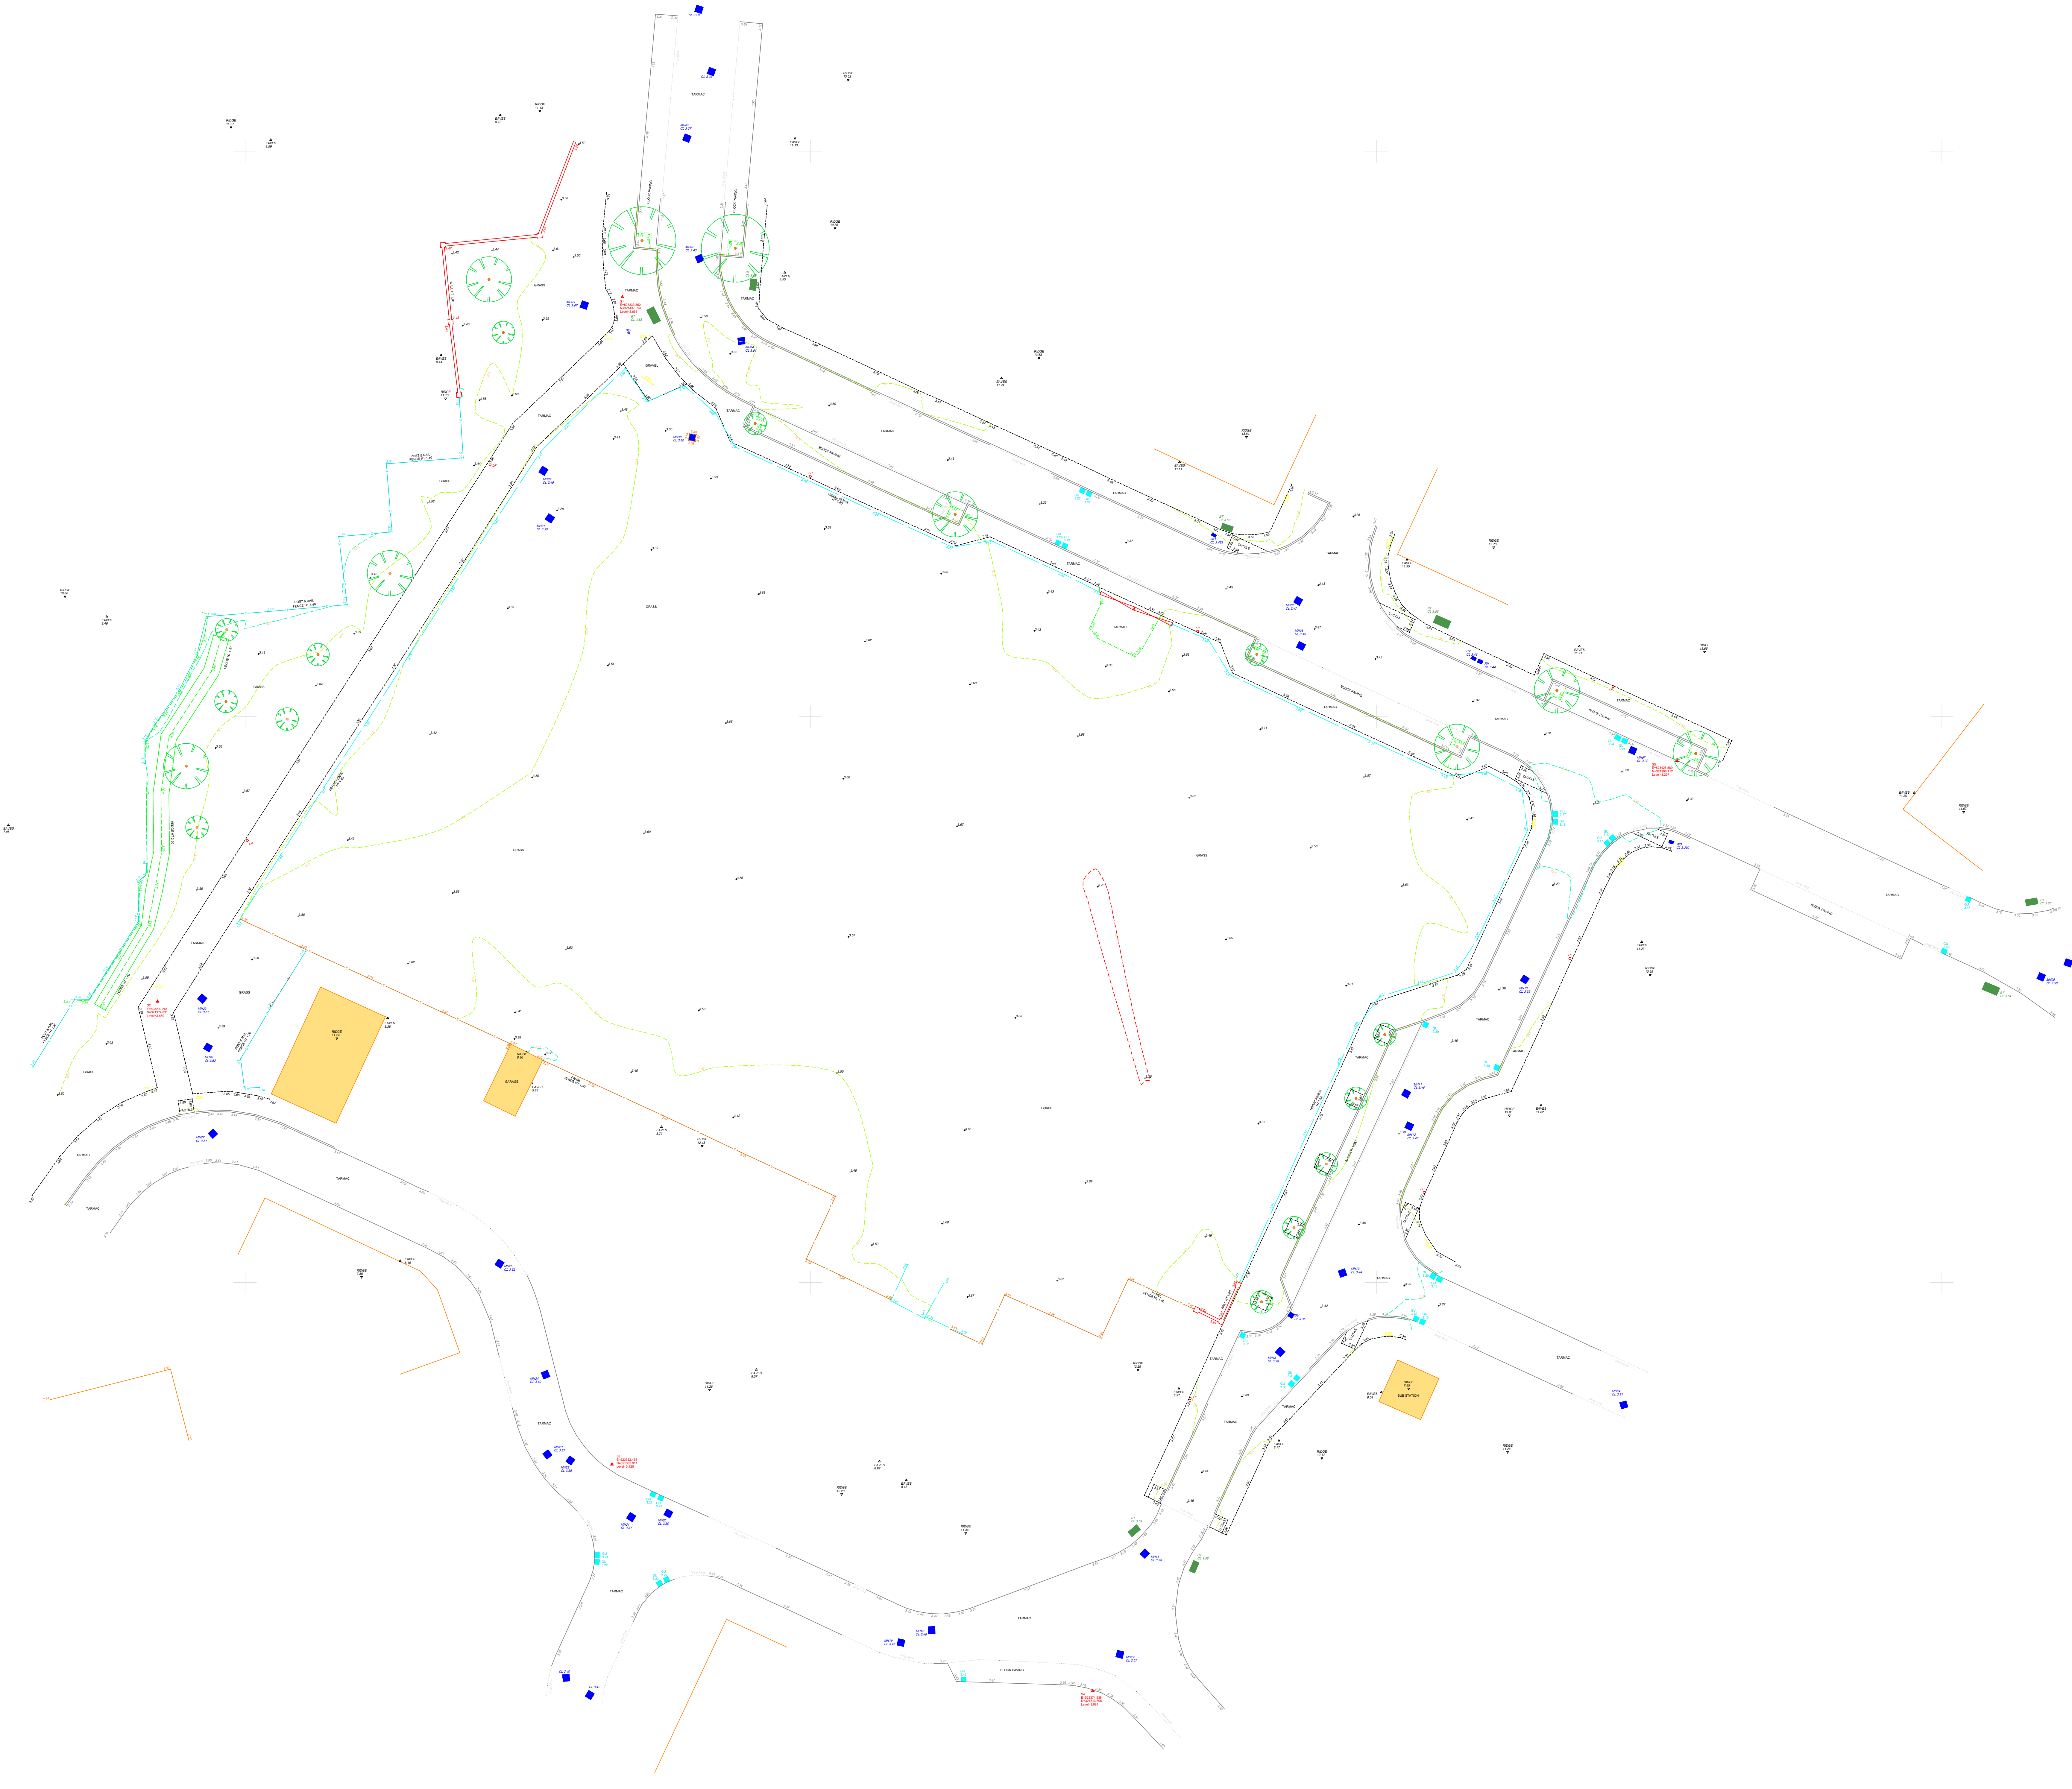

360 Mapping Drawing Legend:	
Topographical Linetypes:	
Drop Kerb	Road
Steps	Drop Kerb
Building Line	Steps
Barrier	Building Line
Channel	Barrier
Concrete	Channel
Chain Fence	Concrete
Metal Fence	Chain Fence
Post & Wire Fence	Metal Fence
Wooden Fence	Post & Wire Fence
Top of Bank	Wooden Fence
Bottom of Bank	Top of Bank
Tree Canopy Line	Bottom of Bank
Verge Line	Tree Canopy Line
Wall	Verge Line
Footpath	Wall
Underground Utility Linetypes:	
E	Electric
GAS	Gas
W	Water
CATV	Cable TV
CATVTR	Cable TV Taken From Records
CCTV	Closed Circuit TV
BT	British Telecom
BTTR	British Telecom Taken From Records
EMPTY	Empty Ducting
UNK	Unknown Metallic Utility
GPR	GPR Anomaly Possible Utility
COM	Communications
FWDR	Four Water Drainage Route
SWDR	Surface Water Drainage Route
CSDR	Combined Service Drainage Route
UDR	Unknown Drainage Route
Field Drain	Field Drain
Aoo Drain	Aoo Drain
E-TFR	Electric Taken from Records
E-AR	Assumed Electric
OH E	Electric Overhead
BT	BT Overhead
MSR	Multi Service Route
W-TFR (D)	Water Taken from Records
W-AR (B4)	Assumed Water
GAS-AR (B4)	Assumed Gas
GAS-TFR (D)	Gas Taken from Records
UTS	Unable to Survey
UTR	Unable to Trace
UTT	Unable to Trace
UTMOCA	Unable to Make Out Chamber Attributes

Symbols:	
TP	Telegraph Pole
LP	Lamp Post
EP	Electric Post
TL	Traffic Light
FL	Floodlight
CTV	Cable TV IC
SC	Stop Cook
GV	Gas Valve
BOL	Bollard
Spot Level	Spot Level
POST	Post
GUL	Gully
ER	Earth Rod
GR	Gas Riser
RWP	Rain Water Pipe
RS	Road Sign
SVP	Soil Vent Pipe
RE	Rodding Eye
EOS	End of Signal/Unable to Trace Further
Mh1	Manhole
IC	Inspection Chamber
CL 100.000	Stop Valve
CL 100.000	Cable TV Chamber
CL 100.000	BT Chamber
CL 100.000	Road Gully
CL 100.000	Stop Valve
CL 100.000	Water Meter
CL 100.000	Air Valve
CL 100.000	Wash Out
CL 100.000	Fire Hydrant
CL 100.000	Gas Valve
CL 100.000	Cabinet
CL 100.000	Electric Link Box
CL 100.000	Circular Manhole
CL 100.000	Triangular Manhole
CL 100.000	Tree

AS 128.2002
Underground utility detection
and marking with a ground-penetrating radar (GPR) system

**PLEASE USE THE ABOVE TABLE IN CONJUNCTION WITH
LEGEND**

DISCLAIMER
The information contained in this document is for information only and is not intended to be used as a basis for any legal or other action. The information is provided as a service to the client and is not intended to be used as a basis for any legal or other action. The information is provided as a service to the client and is not intended to be used as a basis for any legal or other action.

Approximate National Grid North
Approximate to the nearest 100m (62.5 feet)
Approximate to the nearest 100m (62.5 feet)

THREE SIXTY GROUP
WESTERN HOUSE, WESTERN STREET,
NOTTINGHAM, NG2 2AZ
0115 777 2679
ENQUIRIES@MIDLANDS@360HQ.CO.UK
WWW.360HQ.CO.UK

Country Court Our family, caring for yours	
CLIENT SHAKESPEARE WAY, HOLLAND PARK SPALDING PE11 1GU	
PROJECT TITLE 2D TOPOGRAPHICAL SURVEY	
DRAWING TITLE 1:200 @ A0	
SCALE	1:200 @ A0
SUBMITTED BY JB	SURVEYED BY JB
DATE 5102-[10]01	DATE 15.09.25
PROJECT DRAWING No.	PROJECT DRAWING No.
P01	INITIAL RELEASE
JB	17.09.25