


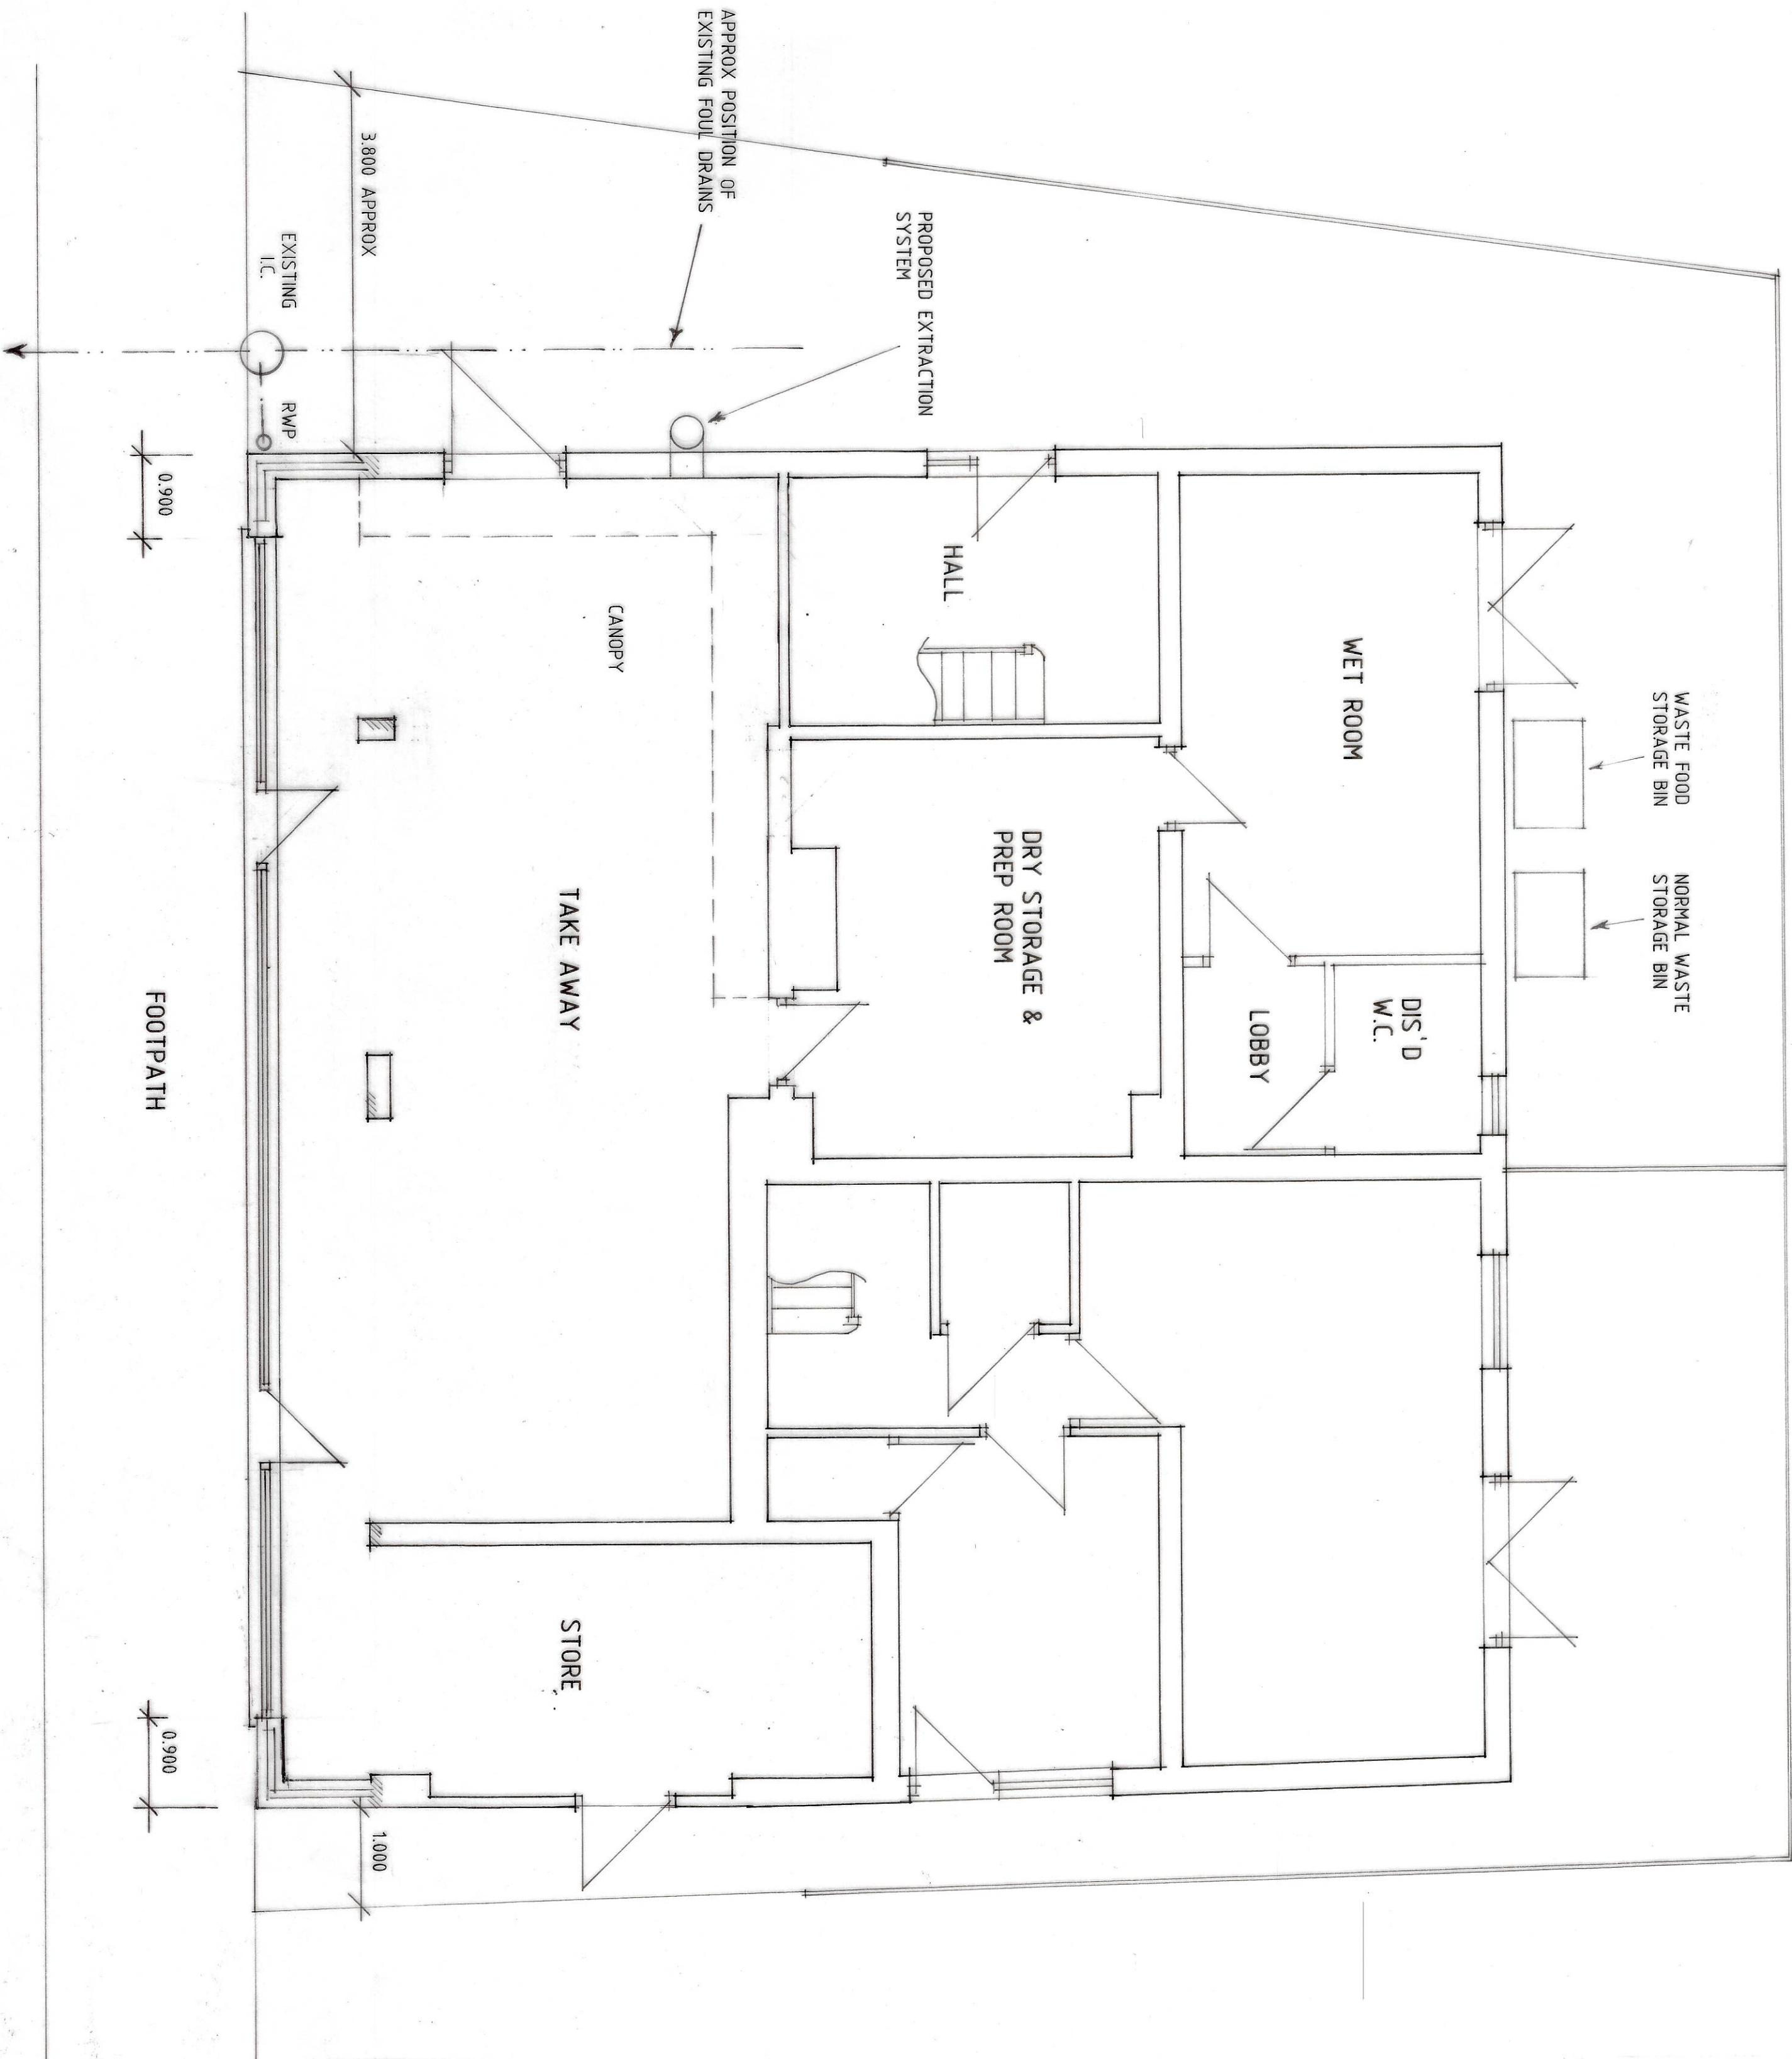

GROUND FLOOR PLAN / SITE PLAN

Remove walls where shown and form single storey extension in the manner shown.
Extend lean-to roof in the manner shown to continue over new extension.
Roof tiles and facing bricks to match those of the existing.
Protecting sign/facade to continue from existing as shown.
For all structural elements and foundations refer to Sideration Richardson George structural calculations details.
All supporting steelwork to be encased to give minimum 1/5 hour fire protection.
Floor fascia, ceiling and roof line all to match existing.
Make good to all disturbed and affected areas.
Ensure gutters behind sign/facade has suitable falls and is of adequate size and formed to be completely watertight and to discharge to 100 diameter RWDV as shown.
Connect RWP to foul drainage system as shown.
Manufacture to be provided to front doors and windows at two levels:
1) between 850 and 1000mm
2) between 1400 and 1600mm.

Roof/Wall Abutments
Provide Code 4 lead flashings and lap over roof covering. Dress up wall a minimum of 150mm (stepped on public abutment) and 100mm (stepped on cavity) to make completely watertight.
New/Old Walling
Where new walling meets old provide proprietary flexible wall starters.
Roof Ventilation
All roof spaces provide proprietary ventilation equivalent to a 10mm continuous gap along eaves.

Ground Floor Construction
65mm sand/cement screed on 100mm Celotex insulation with perimeter insulation to screed on 1200 gauge polythene d.p.m. on 100mm concrete overlie on minimum 150mm, maximum 600mm well bladed and compacted hardcore. Wall d.p.c. to lap floor d.p.c. by a minimum of 50mm.
Sub-structure Walling
100 mm Class A dense concrete blocks. Bimunan felt d.p.c. to external walls 150mm above ground level. Leak mats drill to base of cavities to terminate 225mm below lowest d.p.c. level.

Cladding
All windows and doors to be double-glazed with Pilkington 'K' glass or similar approval, to achieve either WEK Band C or a 'U' value of 1.6W/m²K.
Electrical Work
All electrical work required to meet the requirements of Part P (electrical safety) must be designed, installed, inspected and tested by a person competent to do so. Prior to completion of the works the council must be satisfied that either:
a) the work has been carried out in accordance with a competent person's scheme has been issued or
b) an appropriate electrical installation certificate has been issued for the work, and that it has been signed by a person competent to do so.

External Wall Construction (900mm cavity)
100mm facing brickwork (see site plan for details)
100mm cavity with 45mm Celotex CW4000
100mm inner skin of Cason standard blocks.
Cavity wall ties to be stainless steel type spaced 450mm horizontally and 450mm vertically to BS1251/2/3/4/2465/